PUNJAB INDUSTRIAL ESTATES DEVELOPMENT AND MANAGEMENT COMPNAY (PIEDMC)

BIDDING DOCUMENTS

For

SUPPLY, INSTALLATION, TESTING AND COMMISSIONING OF 250 KWp SOLAR PV SYSTEM (2 X 125kWp) AT WATER TANK NO.6 AND TANK NO. 9 INSIDE SUNDAR INDUSTRIAL ESTATE

ITB # PIE/P&C/250 KW/SS/BOM-SIE/25/42

VOLUME-I : BIDDING DOCUMENTS

September, 2025

SUMMARY OF CONTENTS

Sr. No.	Subject	Page No
(I)	INVITATION FOR BIDS	03
(II)	INSTRUCTIONS TO BIDDERS & BIDDING DATA	05
(III)	BIDDING DATA	14
(IV)	FORM OF BID & SCHEDULES TO BID	32
(V)	STANDARD FORMS	49
(VI)	CONDITIONS OF CONTRACT & CONTRACT DATA	60
(VII)	TECHNICAL SPECIFICATIONS	135

INVITATION FOR BIDS

INVITATION FOR BIDS

1. PIEDMC invites sealed bids from firms / individuals registered with Pakistan Engineering Council (PEC) in category C-5 or above with relevant specialization code EE-11 (Solar Related) and shall be certified by the PPIB under AEDB regulations in C-3 or above category for Supply, Installation, Testing, Commissioning of 250 KWp Solar PV System inside at Sundar Industrial Estate.
2. Bidding Documents are available on PPRA website: www.ppra.punjab.gov.pk, PIEDMC website www.pie.com.pk and EPADS Portal **i.e.** http://punjab.eprocure.gov.pk free of cost.
3. For bid submission on E-procurement, Bidders are requested to register at www.punjab.eprocure.gov.pk.
4. Bidding will be conducted under the provision of PPRA Rules -2014 (amended upto date) on Single Stage Two Envelope Basis
5. **Technical and Financial Separate bids, duly completed, signed, stamped and in complete conformity with Bidding Documents must be submitted online E-Pak Acquisition and Disposal System (EPADS) Portal i.e.** http://punjab.eprocure.gov.pk **till 17th September, 2025 by or before 03:00 PM and bids shall be opened at same date on 03:30 PM, as per the PPRA Rules, 2014**
6. Bid must contain Bid Security in shape of Bank Guarantee / CDR / Bank Draft / Pay Order amounting to Rs. 693,468/- in favor of "PIEDMC" (which is 2% of the estimated cost), without which the offer shall be rejected being non-responsive. The bid security must be attached in PDF format and submitted in original in Chief Engineer (P&C) office by post before bid submission date and time.
7. Bids that are incomplete, without bid security (in original), not signed and stamped, late, or submitted by other than specified mode will not be considered.
8. In case, the firm is found Black-listed by PIEDMC and PPRA or provide false / misleading information, it's Bid will be cancelled and will be recommended for punitive action.

Note: PIEDMC management may reject all bids or proposals at any time prior to the acceptance of bids or proposals, as provided under Rule-35 of Punjab Procurement Rules, 2014 (amended from time to time)

Aamir Taufique

Chief Engineer (Planning & Contracts)

INSTRUCTIONS
TO
BIDDERS

INSTRUCTIONS TO BIDDERS

TABLE OF CONTENTS

Clause No.	*Description*	*Page No.*
A. GENERAL		
IB.1	Scope of Bid & Source of Funds	07
IB.2	Eligible Bidders	07
IB.3	Cost of Bidding	07
B. BIDDING DOCUMENTS		
IB.4	Contents of Bidding Documents	07
IB.5	Clarification of Bidding Documents	08
IB.6	Amendment of Bidding Documents	08
C- PREPARATION OF BID		
IB.7	Language of Bid	08
IB.8	Documents Comprising the Bid	08
IB.9	Sufficiency of Bid	08
IB.10	Bid Prices, Currency of Bid & Payment	08
IB.11	Documents Establishing Bidder's Eligibility and Qualifications	09
IB.12	Documents Establishing Works Conformity to Bidding Documents	09
IB.13	Bidding Security	09
IB.14	Validity of Bids, Format, Signing and Submission of Bid	09
D-SUBMISSION OF BID		
IB.15	Deadline for Submission, Modification & Withdrawal of Bids	10
E. BID OPENING AND EVALUATION		
IB.16	Bid Opening, Clarification and Evaluation	10
IB.17	Process to be Confidential	11
F. AWARD OF CONTRACT		
IB.18	Qualification	12
IB.19	Award Criteria & Employers Right	12
IB.20	Notification of Award & Signing of Contract Agreement	12
IB.21	Performance Security	13
IB.22	Integrity Pact	13

A. GENERAL

IB.1 Scope of Bid & Source of Funds

1.1 Scope of Bid

The Employer as defined in the Bidding Data (hereinafter called "the Employer") wishes to receive Bids for the Works summarized in the Bidding Data (hereinafter referred to as "the Works").

Bidders must quote for the complete scope of work. Any Bid covering partial scope of work will be rejected as non-responsive.

1.2 Source of Funds

The Employer has arranged funds from its own sources.

IB.2 Eligible Bidders

2.1 Bidding is open to all firms and persons meeting the following requirements:

a) duly licensed by the Pakistan Engineering Council (PEC) in the category of C-5 or above with EE11 (Solar) code/s. (Copy of the valid certificate to be attached)

b) duly certified by PPIB Under AEDB Regulations in C-3 or above category (Copy of the valid certificate to be attached)

c) shall be registered with Income Tax Department and must be on Active Taxpayer List of the Federal Board of Revenue.

IB.3 Cost of Bidding

The bidder shall bear all costs associated with the preparation and submission of its bid and the Employer will in no case be responsible or liable for those costs, regardless of the conduct or outcome of the bidding process.

B. BIDDING DOCUMENTS

IB.4 Contents of Bidding Documents

4.1 In addition to Invitation for Bids, the Bidding Documents are those stated below, and should be read in conjunction with any Addendum issued in accordance with Sub-Clause IB.6.1.

1. Instructions to Bidders & Bidding Data
2. Form of Bid & Schedules to Bid

   Schedules to Bid comprise the following:

   (i) Schedule A: Schedule of Prices (BOQ)
   (ii) Schedule B: Specific Works Data
   (iii) Schedule C: Works to be Performed by Subcontractors
   (iv) Schedule D: Proposed Programme of Works
   (v) Schedule E: Method of Performing Works
   (vi) Schedule F: Integrity Pact
3. Conditions of Contract & Contract Data
4. Standard Forms:
   (i) Form of Bid Security
   (ii) Form of Performance Security
   (iii) Form of Contract Agreement
   (iv) Form of Bank Guarantee for Advance Payment
5. Specifications
6. Drawings, if any

IB.5 Clarification of Bidding Documents

5.1 Clarifications regarding the Bidding Documents should be requested through EPADS portal at least 7 days prior to the deadline for submission of bids, and the responses will be uploaded on EPADS portal. The Employer will within three (3) working days after receiving the request for clarification, respond through EPADS portal to any request for clarification.

IB.6 Amendment of Bidding Documents

6.1 At any time prior to the deadline for submission of Bids, the Employer may, for any reason, whether at his own initiative or in response to a clarification requested by a prospective bidder, modify the Bidding Documents by issuing addendum.

6.2 Any addendum thus issued shall be part of the Bidding Documents pursuant to Sub-Clause 6.1 hereof, and shall be communicated in writing to all purchasers of the Bidding Documents. Prospective bidders shall acknowledge receipt of each addendum in writing to the Employer.

6.3 To afford prospective bidders reasonable time in which to take an addendum into account in preparing their Bids, the Employer may at its discretion extend the deadline for submission of Bids.

C. PREPARATION OF BIDS

IB.7 Language of Bid

7.1 The bid prepared by the bidder and all correspondence and documents relating to the Bid, exchanged by the bidder and the Employer shall be written in the English language, provided that any printed literature furnished by the bidder may be written in another language so long as accompanied by an English translation of its pertinent passages in which case, for purposes of interpretation of the Bid, the English translation shall govern.

IB.8 Documents Comprising the Bid

8.1 The bid prepared by the bidder shall comprise the following components:

(a) Covering Letter

(b) Form of Bid duly filled, signed and sealed, in accordance with Sub-Clause IB.14.3.

(c) Schedules (A to F) to Bid duly filled and initialed, in accordance with the instructions contained therein & in accordance with Sub-Clause IB14.3.

(d) Bid Security furnished in accordance with Clause IB.13.

(e) Power of Attorney in accordance with Sub-Clause IB 14.5.

(f) Documentary evidence in accordance with Clause IB.11

(g) Documentary evidence in accordance with Clause IB.12.

(h) Documents as per Clause IB.2.

IB.9 Sufficiency of Bid

9.1 Each bidder shall satisfy himself before Bidding as to the correctness and sufficiency of his Bid and of the rates and prices entered in the Schedule of Prices, which rates and prices shall except in so far as it is otherwise expressly provided in the Contract, cover all his obligations under the Contract and all matters and things necessary for the proper completion of the Works.

9.2 The bidder is advised to obtain for himself at his own cost and responsibility all information that may be necessary for preparing the bid and entering into a Contract for execution of the Works.

IB.10 Bid Prices, Currency of Bid and Payment

10.1 The bidder shall fill up the Schedule of Prices (Schedule A to Bid) indicating the unit rates and prices of the Works to be performed under the Contract. Prices in the Schedule of Prices shall be entered keeping in view the instructions contained in the Preamble to Schedule of Prices.

10.2 Unless otherwise stipulated in the Conditions of Contract, prices quoted by the bidder shall remain fixed during the bidder's performance of the Contract and not subject to variation on any account.

10.3 The unit rates and prices in the Schedule of Prices shall be quoted by the bidder in the currency as stipulated in Bidding Data.

IB.11 Documents Establishing Bidder's Eligibility and Qualifications

11.1 Pursuant to Clause IB.8, the bidder shall furnish, as part of its bid, documents establishing the bidder's eligibility to bid and its qualifications to perform the Contract if its bid is accepted.

11.2 Bidder/Manufacturer must possess and provide evidence of its capability and the experience as stipulated in Bidding Data and the Qualification Criteria stipulated in the Bidding Documents.

IB.12 Documents Establishing Works' Conformity to Bidding Documents

12.1 The documentary evidence of the Works' conformity to the Bidding Documents may be in the form of literature, drawings and data and the bidder shall furnish documentation as set out in Bidding Data.

12.2 The bidder shall note that standards for workmanship, material and equipment, and references to brand names or catalogue numbers, if any, designated by the Employer in the Technical Provisions are intended to be descriptive only and not restrictive.

IB.13 Bid Security

13.1 Each bidder shall furnish, as part of his bid, at the option of the bidder, a Bid Security in the amount stipulated in Bidding Data in Pak. Rupees in the form of Deposit at Call or a Bank Guarantee issued by a Scheduled Bank in Pakistan in favour of the Employer valid for a period up to twenty eight (28) days beyond the bid validity date.

13.2 Any bid not accompanied by an acceptable Bid Security shall be rejected by the Employer as non-responsive.

13.3 The bid securities of unsuccessful bidders will be returned upon award of contract to the successful bidder or on the expiry of validity of Bid Security whichever is earlier.

13.4 The Bid Security of the successful bidder will be returned when the bidder has furnished the required Performance Security, pursuant to Clause IB.21 and signed the Contract Agreement, pursuant to Sub-Clauses IB.20.2 & 20.3.

13.5 The Bid Security may be forfeited:

(a) if a bidder withdraws his bid during the period of bid validity; or

(b) if a bidder does not accept the correction of his Bid Price, pursuant to Sub-Clause 16.4 (b) hereof; or

(c) in the case of a successful bidder, if he fails to:

(i) furnish the required Performance Security in accordance with Clause IB.21, or

(ii) sign the Contract Agreement, in accordance with Sub-Clauses IB.20.2 & 20.3.

IB.14 Validity of Bids, Format, Signing and Submission of Bid

14.1 Bids shall remain valid for the period stipulated in the Bidding Data after the date of bid opening.

14.2 All Schedules to Bid are to be properly completed and signed.

14.3 No alteration is to be made in the Form of Bid except in filling up the blanks as directed. If any alteration be made or if these instructions be not fully complied with, the bid may be rejected.

14.4 Each bidder shall prepare Original and number of copies specified in the Bidding Data of the documents comprising the bid as described in Clause IB.8 and clearly mark them "ORIGINAL" and "COPY" as appropriate. In the event of discrepancy between them, the original shall prevail.

14.5 The original and all copies of the bid shall be typed or written in indelible ink and shall be signed by a person or persons duly authorized to sign (in the case of copies, Photostats are also acceptable). This shall be indicated by submitting a written Power of Attorney authorizing the signatory of the bidder to act for and on behalf of the bidder. All pages of the bid shall be initialed and official seal be affixed by the person or persons signing the bid.

14.6 The Bid shall be delivered in person or sent by registered mail at the address to Employer as given in

Bidding Data.

D. SUBMISSION OF BID

IB.15 Deadline for Submission, Modification & Withdrawal of Bids

15.1 Bids must be received by the Employer at the address/provided in Bidding Data not later than the time and date stipulated therein.

15.2 Bids submitted through telegraph, telex, fax or e-mail shall not be considered.

15.3 Any bid received by the Employer after the deadline for submission prescribed in Bidding Data will be returned unopened to such bidder.

15.4 Any bidder may modify or withdraw his bid after bid submission provided that the modification or written notice of withdrawal is received by the Employer prior to the deadline for submission of bids.

15.5 Withdrawal of a bid during the interval between the deadline for submission of bids and the expiration of the period of bid validity specified in the Form of Bid may result in forfeiture of the Bid Security pursuant to Sub-Clause IB.13.5(a).

E. BID OPENING AND EVALUATION

IB.16 Bid Opening, Clarification and Evaluation

16.1 The Employer will open the bids, in the presence of bidders' representatives who choose to attend, at the time, date and location stipulated in the Bidding Data.

16.2 The bidder's name, Bid Prices, any discount, the presence or absence of Bid Security, and such other details as the Employer at its discretion may consider appropriate, will be announced by the Employer at the bid opening. The Employer will record the minutes of the bid opening. Representatives of the bidders who choose to attend shall sign the attendance sheet.

Any Bid Price or discount which is not read out and recorded at bid opening will not be taken into account in the evaluation of bid.

16.3 To assist in the examination, evaluation and comparison of Bids the Engineer/Employer may, at its discretion, ask the bidder for a clarification of its Bid. The request for clarification and the response shall be in writing and no change in the price or substance of the Bid shall be sought, offered or permitted.

16.4 (a) Prior to the detailed evaluation, pursuant to Sub-Clauses IB.16.7 to 16.9, the Engineer/Employer will determine the substantial responsiveness of each bid to the Bidding Documents. For purpose of these Clauses, a substantially responsive bid is one which conforms to all the terms and conditions of the Bidding Documents without material deviations. It will include to determine the requirements listed in Bidding Data.

(b) Arithmetical errors will be rectified on the following basis:

If there is a discrepancy between the unit price and total price that is obtained by multiplying the unit price and quantity, the unit price shall prevail and the total price shall be corrected. If there is a discrepancy between the words and figures the amount in words shall prevail. If there is a discrepancy between the Total Bid price entered in Form of Bid and the total shown in Schedule of Prices-Summary, the amount stated in the Form of Bid will be corrected by the Employer in accordance with the Corrected Schedule of Prices.

If the bidder does not accept the corrected amount of Bid, his Bid will be rejected and his Bid Security forfeited.

16.5 A Bid determined as substantially non-responsive will be rejected and will not subsequently be made responsive by the bidder by correction of the non-conformity.

16.6 Any minor informality or non-conformity or irregularity in a Bid which does not constitute a material deviation may be waived by Employer, provided such waiver does not prejudice or affect the relative ranking of any other bidders.

16.7 The Engineer/Employer will evaluate and compare only the bids previously determined to be substantially responsive pursuant to Sub-Clauses IB.16.4 to 16.6 as per requirements given hereunder. Bids will be evaluated for complete scope of works. The prices will be compared on the basis of the Evaluated Bid Price pursuant to Sub-Clause 16.8 herein below.

(a) Technical Evaluation

It will be examined in detail whether the Works offered by the bidder complies with the Technical Provisions of the Bidding Documents. For this purpose, the bidder's data submitted with the bid in Schedule B to Bid will be compared with technical features/criteria of the Works detailed in the Technical Provisions. Other technical information submitted with the bid regarding the Scope of Work will also be reviewed.

(b) Commercial Evaluation

It will be examined in detail whether the bids comply with the commercial/contractual conditions of the Bidding Documents. It is expected that no material deviation/stipulation shall be taken by the bidders.

16.8 Evaluated Bid Price

In evaluating the bids, the Engineer/Employer will determine for each bid in addition to the Bid Price, the following factors (adjustments) in the manner and to the extent indicated below to determine the Evaluated Bid Price:

(i) making any correction for arithmetic errors pursuant to Sub-Clause 16.4 hereof.

(ii) making an appropriate price adjustment for any other acceptable variation or deviation.

(iii) making an appropriate price adjustment for Deviations in terms of Payments (if any and acceptable to the Employer).

(iv) discount, if any, offered by the bidders as also read out and recorded at the time of bid opening.

16.9 Evaluation Methods

Pursuant to Sub-Clause 16.8, Para (ii), and (iii) following evaluation methods for price adjustments will be followed:

(i) Price Adjustment for Technical Compliance

The cost of making good any deficiency resulting from technical non compliance will be added to the Corrected Total Bid Price for comparison purposes only. The adjustments will be applied taking the highest price quoted by other bidders being evaluated in detail in their original Bids for corresponding item. In case of non availability of price from other bidders, the price will be estimated by the Engineer/Employer.

(ii) Price Adjustment for Commercial Compliance

The cost of making good any deficiency resulting from any quantifiable variations and deviations from the Bid Schedules and Conditions of Contract, as determined by the Engineer/Employer will be added to the Corrected Total Bid Price for comparison purpose only. Adjustment for commercial compliance will be added to the Corrected Total Bid Prices.

(iii) Price Adjustment for Deviation in Terms of Payments

Refer to Bidding Data

IB.17 Process to be Confidential

17.1 Subject to Sub-Clause IB.16.3 heretofore, no bidder shall contact Engineer/Employer on any matter relating to its Bid from the time of the Bid opening to the time the bid evaluation result is announced by the Employer. The evaluation result shall be announced at least ten (10) days prior to award of Contract. The announcement to all bidders will include table(s) comprising read out prices, discounted prices, price adjustments made, final evaluated prices and recommendations against all the bids evaluated.

17.2 Any effort by a bidder to influence Engineer/Employer in the Bid evaluation, Bid comparison or

Contract Award decisions may result in the rejection of his Bid. Whereas, any bidder feeling aggrieved may lodge a written complaint not later than fifteen (15) days after the announcement of the bid evaluation result, however, mere fact of lodging a complaint shall not warrant suspension of procurement process.

F. AWARD OF CONTRACT

IB.18. Post Qualification

18.1 The Employer, at any stage of the bid evaluation, having credible reasons for or *prima facie* evidence of any defect in supplier's or contractor's capacities, may require the suppliers or contractors to provide information concerning their professional, technical, financial, legal or managerial competence whether already pre-qualified or not:

Provided that such qualification shall only be laid down after recording reasons therefor in writing. They shall form part of the records of that bid evaluation report.

18.2 The determination will take into account the bidder's financial and technical capabilities. It will be based upon an examination of the documentary evidence of the bidders' qualifications submitted under Clause IB.11, as well as such other information required in the Bidding Documents.

IB.19 Award Criteria & Employer's Right

19.1 Subject to Sub-Clause IB.19.2, the Employer will award the Contract to the bidder whose bid has been determined to be substantially responsive to the Bidding Documents and who has offered the lowest bid amount, provided that such bidder has been determined to be qualified to satisfactory perform the Contract in accordance with the provisions of Clause IB.18.

19.2 Not with standing Sub-Clause IB.19.1, the Employer reserves the right to accept or reject any bid, and to annul the bidding process and reject all bids, at any time prior to award of Contract, without thereby incurring any liability to the affected bidders or any obligation to inform the affected bidders of the grounds for the Employer's action except that the grounds for its rejection of all bids shall upon request be communicated, to any bidder who submitted a bid, without justification of the grounds. Notice of the rejection of all the bids shall be given promptly to all the bidders.

IB.20 Notification of Award & Signing of Contract Agreement

20.1 Prior to expiration of the period of bid validity prescribed by the Employer, the Employer will notify the successful bidder in writing ("Letter of Acceptance") that his bid has been accepted.

20.2 Within seven (7) days from the date of furnishing of acceptable Performance Security under the Conditions of Contract, the Employer will send the successful bidder the Form of Contract Agreement provided in the Bidding Documents, incorporating all agreements between the parties.

20.3 The formal Agreement between the Employer and the successful bidder shall be executed within seven (7) days of the receipt of Form of Contract Agreement by the successful bidder from the Employer.

IB.21 Performance Security

21.1 The successful bidder shall furnish to the Employer a Performance Security in the form and the amount stipulated in the Conditions of Contract within a period of fourteen (14) days after the receipt of Letter of Acceptance.

21.2 Failure of the successful bidder to comply with the requirements of Sub-Clauses IB.20.2 & 20.3 or 21.1 or Clause IB.22 shall constitute sufficient grounds for the annulment of the award and forfeiture of the Bid Security.

IB.22 Integrity Pact

The Bidder shall sign and stamp the Form of Integrity Pact provided at Schedule-F to Bid in the Bidding Document for all Federal Government procurement contracts exceeding Rupees ten (10) million. Failure to provide such Integrity Pact shall make the bid non-responsive.

BIDDING DATA SHEET

Reference to Instructions to Bidders	Bidding Data
IB.1 1.1	**Scope of Bid** Supply, Installation, Testing and Commissioning of 250kWp Solar PV System (2 x 125kWp) at Water Tank No.6 and Tank No. 9 inside Sundar Industrial Estate **Name and Address of the Employer** Board of Management Sundar Industrial Estate (BOM-SIE) Attention: General Manager Estate Gate No.2, Sundar Industrial Estate, Sundar-Raiwind Road, Lahore Tel: 042-35297291-3
IB.1 1.2	**Source of Funds** All payments shall be made in Pak Rupees through Employer's own resources.
IB.2 2.1	**Eligible Bidders** Entire text of Sub-Clause IB.2.1 is deleted and substituted with the following: This invitation to Bids is open to all Bidders meeting the following requirements: (a) A Bidder, and all partners constituting the Bidder, shall have the nationality of Islamic Republic of Pakistan. A Bidder shall be deemed to have the nationality of Pakistan if the Bidder is constituted, incorporated and operates in conformity with the provisions of the laws of Pakistan. (b) A Bidder shall be duly licenced by the Pakistan Engineering Council (PEC) in the C-5 or above category. **JV of any kind is not allowed to participate in the bid.** (c) A Bidder shall be duly licensed by the PPIB under AEDB Regulations in C-3 or above category. (d) A Bidder shall be registered with Income Tax Department and must be on Active Taxpayer List of the Federal Board of Revenue at the time of submission of its Bid. (e) A Bidder shall not be eligible to participate in this bidding process while under temporary suspension or debarment/blacklisting by the Employer, any Government/Semi Government/Public Department in Pakistan (whether notified or not by Punjab Procurement Regulatory Authority (PPRA) on its website). (f) Bidders shall not have a conflict of interest. All Bidders found to have a conflict of interest shall be disqualified. Bidders may be considered to be in a conflict of interest with one or more parties in the bidding process, if any of the following apply: (i) A Bidder participates in more than one Bids in this bidding process, either individually or as a partner in a joint venture. This will result in the disqualification of all Bids in which the Bidder has participated; (ii) Two or more Bidders partially or wholly owned or directed by common individuals, regardless of extent of their shares or interest shall not be eligible to participate in the bidding process. Either only one such Bidder may participate or such Bidders may form a joint venture to participate as one venture; and (iii) A Bidder or its affiliated entity, participated as a consultant in the preparation of the design or technical specifications of the works that are the subject of this bidding process. (g) Bidders shall provide such evidence of their continued eligibility satisfactory to the Employer, as the Employer shall reasonably request

Reference to Instructions to Bidders	**Bidding Data**
IB.4 4.1	**Contents of Bidding Documents** Delete whole text of Sub-Clause IB.4.1 and substitute with the following: The Bidding Documents, in addition to Invitation to Bids, are those stated below and should be read in conjunction with any Addenda issued in accordance with Clause IB.6: <u>Volume-I</u> 1. Instructions to Bidders; 2. Bidding Data together with Annex-1 to Bidding Data (Eligible Countries); 3. Eligibility & Qualification Criteria together with Bidder's Qualification Forms 4. Forms of Technical Bid &Price Bid and Appendices to Bid; 5. Form of Bid Security; 6. Form of Contract Agreement; 7. Forms of Performance Security and Mobilization Advance Guarantee; 8. General Conditions of Contract, Part-I (GCC); 9. Particular Conditions of Contract, Part-II (PCC); and <u>Volume-II</u> 10. BOQ <u>Volume-III</u> 11. Technical Specification <u>Volume-IV</u> 12. Drawings
IB.5 5.1	**Clarification of Bidding Documents** Clarifications regarding the Bidding Documents should be requested through EPADS portal at least 7 days prior to the deadline for submission of bids, and the responses will be uploaded on EPADS portal. The Employer will within three (3) working days after receiving the request for clarification, respond through EPADS portal to any request for clarification.
IB.7 7.1	**Language of Bid:** English.
IB.8 8.1	**Documents Comprising the Bid** Entire text of Sub-Clause IB.8.1 is deleted and substituted with the following: The Bid shall comprise two envelopes submitted simultaneously, one called the Technical Bid and the other the Financial/Price Bid, each containing the documents listed here under: <u>Technical Bid</u> (a) Duly filled-in Form of Technical Bid; (b) Bid Security; (c) Written power of attorney, duly notarized, authorizing the signatory of the Bid to act for and on behalf of the Bidder; (d) Duly filled-in all Appendices to Bid except Price Schedule to Bid, along with all requisite attachments/supporting documentary evidences; (e) Other documents required to be submitted as stated in Eligibility and Qualification Criteria and Bidder's Qualification Forms; and (g) Any other documents required to be submitted with Technical Bid in accordance with these Bidding Documents. The Bidder shall submit sufficient details to demonstrate the adequacy of the Bid in meeting requirements for timely completion of the Works.

Reference to Instructions to Bidders	**Bidding Data**
	Financial/Price Bid (a) Duly filled-in Form of Price Bid; (b) Duly filled-in Schedule-A to Bid (Summary of Bid Schedule); and (c) Any other documents required to be submitted with Price Bid in accordance with these Bidding Documents.
IB.10 10.4	**Bid Prices, Currencies of Bid and Payment** Following Sub-Clause is added at the end of ITB Clause 10. a) The Bidder, by the act of submitting a bid, acknowledges that he has inspected the Site of Works and determined the general characteristics and conditions. The Employer will not assume any responsibility for information, interpretations and deductions the bidder may make from the information furnished by the Employer or the Engineer. No verbal agreement or conversation with any officer, employee or agent of the Employer or the Engineer shall affect or modify any of the terms or obligations contained in the Bidding Documents. b) The attention of the Bidder is drawn to the fact that local regulations require special formalities to be complied with in connection with the ordering, purchasing and importing of materials from outside Pakistan. Bidder will be deemed to have obtained full information about all such matters and to have allowed in his bid for all delays, additional costs and financing charges that may arise directly or indirectly there from. c) Any neglect or failure on the part of the Bidder to obtain reliable information on the spot or elsewhere upon the foregoing or any other matters affecting the execution and completion of the Works, the rates, total amounts and the Contract shall not relieve the Bidder whose bid is accepted from any risks or liabilities or from the responsibility of completing and handing over the Works. d) The rates and prices set down by the Bidder against all the items in the Bill of Quantities are to be the full inclusive value of the finished work described there under and shall be deemed to include all costs of performing the Works including all taxes and duties (except Provincial Sales Tax which shall be shown as separate line item at the end of summary cost), profits and costs of accepting the general risks, liabilities and obligations of every kind set forth or implied in the Bidding Documents. Period of Bid Validity is one hundred twenty (120) days after the Date of Bid Opening.
IB.14 14.1	**Bid Validity, Format Signing of Bid and Submission of Bid** Period of Bid Validity is one hundred twenty (120) days after the Date of Bid Opening.
14.4	The text of Sub-Clause IB.14.4 is deleted and substituted with the following: The Bidder shall prepare by filling out the forms completely and without alterations one original of the Technical Bid and one original of the Financial Bid as described in Sub-Clause 11.1 hereof and clearly mark it "ORIGINAL - TECHNICAL BID" and "ORIGINAL - FINANCIAL BID".
14.5	Following paragraph is added at the end of this Sub-Clause. Bidding Documents, all Addenda, corrigenda, clarifications and supplementary information issued by the Employer, initialed and stamped by the person or persons signing the bid, shall also be submitted with the Bid for the purpose of acknowledgment of its receipt.
14.6	Bids submitted through **EPADS portal**
14.7	Following is added at the end of this Clause:

Reference to Instructions to Bidders	**Bidding Data**
	Bids shall be prepared and submitted on the Form of "Bid" provided in the Bidding Documents. All blank spaces must be filled in and completed. Form of Bid must be without interlineations or alteration of the original wording. Bids with incomplete and/or unsigned Form of Bid may be rejected /considered Non-Responsive.
IB.15 15.1	**Deadline for submission of Bids** As mentioned in Invitation to Bid. If in case/scenario the last date of submission is declared a public holiday the next working day shall be considered the deadline for submission of bids.
IB.16	**Bid opening, Clarification and Evaluation** The text of Sub-Clause IB.16 is deleted and substituted with the following: The Employer will open the Technical Bids, including withdrawals, substitution and modifications made pursuant to Clause IB.22. The procedure will be followed through EPADS. The Price Bids will remain unopened and will be held in custody of the Employer until the time of their opening.
16.1	First, envelopes marked "WITHDRAWAL" shall be opened and read out and the envelope with the corresponding bid shall not be opened, but returned to the Bidder. No bid withdrawal shall be permitted unless the corresponding withdrawal notice contains a valid authorization to request the withdrawal and is read out at bid opening. Second, outer envelopes marked "SUBSTITUTION" shall be opened. The inner envelopes containing the Substitution Technical Bid and/or Substitution Price Bid shall be exchanged for the corresponding envelopes being substituted, which are to be returned to the Bidder unopened. Only the Substitution Technical Bid, if any, shall be opened, read out, and recorded. Substitution Price Bid will remain unopened in accordance with Sub-Clause 23.1 hereof. No envelope shall be substituted unless the corresponding Substitution Notice contains a valid authorization to request the substitution and is read out and recorded at bid opening.
16.2	Next, outer envelopes marked "MODIFICATION" shall be opened. No Technical Bid and/or Price Bid shall be modified unless the corresponding Modification Notice contains a valid authorization to request the modification and is read out and recorded at the opening of Technical Bids. Only the Technical Bids, both Original as well as Modification are to be opened, read out, and recorded at the opening. Price Bids, both Original as well as Modification, will remain unopened in accordance with Sub-Clause 23.1 hereof.
16.3	All other envelopes holding the Technical Bids shall be opened one at a time, and the following read out and recorded: (a) the name of the Bidder; (b) whether there is a modification or substitution; (c) presence of Bid Security; and (d) any other details as the Employer may consider appropriate.
16.4	Only Technical Bids read out and recorded at bid opening shall be considered for evaluation. The Form of Technical Bid shall be initialled by the nominated representatives of the Employer attending the Bid opening. No Bid shall be rejected at

Reference to Instructions to Bidders	**Bidding Data**
	the opening of Technical Bids except for late bids, in accordance with Sub-Clause IB.21.1. The Employer shall prepare a record of the opening of Technical Bids that shall include, as a minimum: the name of the Bidder and whether there is a withdrawal, substitution, or modification.
16.5	The Employer may, at its discretion, ask any Bidder for confirmation/ submission of missing information to clarify its Bid. However, the Employer does not have an obligation to request any additional information or clarification with respect to missing or deficient information in the Bid. Any clarification submitted by a Bidder that is not in response to a request by the Employer shall not be considered The Employer will determine whether each Technical/Price Bid is substantially responsive to the requirements of the Bidding Documents."
16.6 16.7	A substantially responsive Technical Bid is one which: (i) meets the eligibility and qualification criteria delineated in the Bidding Documents; (ii) has been properly signed; (iii) is accompanied by the required Bid Security; and (iv) conforms to all the terms, conditions and specifications of the Bidding Documents, without material deviation or reservation. The Employer shall first examine eligibility and thereafter qualification of the Bidders. The Bidders who will not meet the eligibilityor qualification criteria, shall be held non-responsive and their Technical Bids shall not be further evaluated.
16.8	A substantially responsive Price Bid is one which: (i) has been properly signed; and (ii) conforms to all the terms, conditions and specifications of the Bidding Documents, without material deviation or reservation. A material deviation or reservation is one (i) which affect in any substantial way the scope, quality or performance of the Works; (ii) which limits in any substantial way, inconsistent with the Bidding Documents, the Employer's rights or the Bidder's obligations under the Contract; or (iii) adoption/rectification whereof would affect unfairly the competitive At the end of the evaluation of the Technical Bids, the Employer will invite bidders whose Technical Bids have been declared substantially responsive, to attend the opening of the Price Bids. The date, time, and location of the opening of Price Bids will be advised in writing by the Employer. Bidders shall be given reasonable notice of the opening of Price Bids. The Employer will notify Bidders in writing who have been rejected on the grounds of their Technical Bids being substantially non-responsive to the requirements of the Bidding Documents and return their Price Bids unopened as per procedure laid down in Punjab Procurement Rules 2014. The Employer shall conduct the opening of Price Bids of all Bidders whose Technical

Reference to Instructions to Bidders	**Bidding Data**
	Bids were declared substantially responsive, in the presence of Bidders` representatives who choose to attend at the address, date and time specified by the Employer. The Bidder's representatives who are present shall sign a register evidencing their attendance.
16.9	All envelopes containing Price Bids shall be opened one at a time and the following read out and recorded: (a) the name of the Bidder; (b) whether there is a modification or substitution; (c) the Bid Prices, including any discounts; and (d) any other details as the Employer may consider appropriate.
16.10	Only Price Bids and discounts read out and recorded during the opening of Price Bids shall be considered for evaluation. The Form of Price Bid and Summary of Bill of Quantities shall be initialled by the nominated representatives of the Employer attending the Bid opening. No Bid shall be rejected at the opening of Price Bids.
16.11	The Employer shall prepare a record of the opening of Price Bids that shall include, as a minimum: the name of the Bidder, the Bid Price and any discounts.
16.12	
IB.17 17.1	**Process to be Confidential** The words "fifteen (15) days" appearing in 10th line of this Clause is substituted with "ten (10) days".
IB.19	**Award**
19.3	Sub-Clause IB.19.3 is added: The Employer, at any stage of the bid evaluation, having credible reasons for or *prima facie* evidence of any defect in subcontractors' or Bidder's capacities, may require the Bidder to provide information concerning their professional, technical, financial, legal or managerial competence whether already declared substantially responsive.
IB-21 21.1	**Performance Security** Form and amount of performance Security is stated in the Conditions of Contract.

ELIGIBILITY AND QUALFICATION CRITERIA

BIDDER'S QUALIFICATION FORMS

ELIGIBILITY AND QUALIFICATION CRITERIA

1. General

The Employer shall use this Eligibility and Qualification Criteria to evaluate the Bids and qualify the Bidders in accordance with IB.26. The Bidder shall provide all the information requested in the relevant forms contained in Bidder's Qualification Forms provided hereof.

The information provided in the forms shall be substantiated with valid documentary evidences otherwise the requirement will not be considered as complied.

2. Criteria

Eligibility and Qualification Criteria described here below must be met by the legal entity(ies) comprising the Bidder.

2.1 Eligibility

Category	Criteria	Compliance Requirement	Documents
Nationality	Nationality in accordance with paragraph (a) of Sub-Clause 2.1 of Bidding Data.	Mandatory	Form of Technical Bid
PEC Certification	Valid enlistment with Pakistan Engineering Council (PEC) in accordance with paragraph (b) of Sub-Clause 2.1 of Bidding Data.	Mandatory	PEC Certification must be valid in C-5 or above with EE11 (Solar) code/s
PPIB / AEDB Certification	Valid certification with PPIB Under AEDB in accordance with paragraph (c) of Sub-Clause 2.1 of Bidding Data.	Mandatory	AEDB Certification must be in C-3 or above category
Tax Registration	Requirement of the firm on Active Taxpayer List (ATL) of FBR in accordance with paragraph (d) of Sub-Clause 2.1 of Bidding Data.	Mandatory	Extracts of ATL
Debarment/ Blacklisting	Not having been debarred/blacklisted by the Employer, any Government / Semi Government/Public Department in accordance with paragraph (e) of Sub-Clause 2.1 of Bidding Data.	Mandatory	Form of Technical Bid
Conflict of Interest	No Conflict of Interest in accordance with paragraph (f) of Sub-Clause 2.1 of Bidding Data.	Mandatory	Form of Technical Bid

Pending Litigation and Arbitration	All pending litigation and arbitration, if any, shall be treated as resolved against the Bidder and so shall in total not represent more than fifty percent (50%) of the Bidder's net worth for the last year calculated as the difference between total assets and total liabilities.	Mandatory	Form LIT – 1 with attachments
Historical Financial Performance	Submission of separate yearly audited financial statements for the last three (03) years to demonstrate the current soundness of the Bidder's (legal entity) financial position and its prospective long-term profitability. As a minimum, Net worth for the last year, calculated as the difference between total assets and total liabilities should be positive.	Mandatory	Form FIN – 1 with attachments
Average Annual Works Turnover	Minimum average annual turnover of PKR 35 million (Pak Rupees Thirty-Five Million) calculated as total certified payments received for contracts in progress or completed, within the last three (3) years.	Mandatory	Form FIN – 2 with attachments
Experience in Contracts of Similar Size and Nature	Minimum two (02) projects of at least 100kWp and nature related to scope of works defined in bid data (Documentary evidence / Performance Certificates/ Completion Certificates) to be attached)	Mandatory	Form EXP-1 with attachments
Personnel	• Site Engineer – 5years of experience (PEC registration mandatory) • Foreman / Sub Engineer Electrical/ Mechanical – 3years of experience	Mandatory	Forms PER-1 and PER-2

Note:

(i) Similar nature" projects means projects of Supply and Installation of Solar PV Systems with capacity not less than 100kWp.

(ii) The projects shall have been executed as prime contractor only.

(iii) The Bidder shall submit authenticated documentary evidence which include Taking Over Certificate/Completion Certificate of the Contracts being claimed under above mentioned criteria.

BIDDER'S QUALIFICATION FORMS

To establish its qualifications to perform the Contract in accordance with Eligibility and Qualification Criteria, the Bidders shall provide all the information requested in the corresponding forms included herein.

1	Form ELI - 1:	Bidder Information Sheet
2	Form ELI - 2:	Bidder Information Sheet (In case of Joint Venture) – N/A
3	Form LIT - 1:	Pending Litigation and Arbitration
4	Form FIN - 1:	Financial Situation
5	Form FIN - 2:	Average Annual Works Turnover
6	Form FIR - 1:	Financial Resources
7	Form FIR - 2:	Current Contract Commitments/Works in Progress
8	Form EXP - 1:	Experience in Contracts of Similar Size and Nature
9	Form PER - 1:	Proposed Personnel
10	Form PER-2:	Resume of Proposed Personnel

-Note-

General: The information provided in the corresponding forms included herein should be substantiated with valid documentary evidences otherwise the requirement will not be considered as complied.
For FIN-2: The applicant must attach certified copies of payments to support the figures mentioned above

(i) Form ELI - 1: Bidder Information Sheet (In case of Single Entity)

Bidder Information	
Bidder's legal name	
Bidder's country of constitution	
Bidder's year of constitution	
Bidder's legal address in country of constitution	
Bidder's authorized representative information (name, address, telephone numbers, fax numbers, e-mail address)	
Attached are copies of the following documents. ❑ 1. Articles of incorporation or constitution of the legal entity named above along with list of controlling shareholders, directors and legal representative. ❑ 2. Authorization to represent the firm named above.	

(ii) **Form ELI - 2: Bidder Information Sheet (In case of Joint Venture)**

Each partner of a JV must fill in this form.

Joint Venture Information	
Bidder's legal name	
JV Partner's legal name	
JV Partner's country of constitution	
JV Partner's year of constitution	
JV Partner's legal address in country of constitution	
JV Partner's authorized representative information (name, address, telephone numbers, fax numbers, e-mail address)	
Attached are copies of the following documents. ❑ 1. Articles of incorporation or constitution of the legal entity named above along with list of controlling shareholders, directors and legal representative. ❑ 2. Authorization to represent the firm named above. ❑ 3 Joint Venture Agreement; a statement to the effect shall be included in the JV Agreement that all partners of the Joint Ventures shall at all times and under all circumstances be liable jointly and severally for the execution of the Contract in accordance with the Contract terms.	

(iii) Form LIT - 1: Pending Litigation and Arbitration

Each Bidder must fill in this form.

Pending Litigation and Arbitration			
❑ Choose one of the following: □ No pending litigation and arbitration in accordance with Criterion 2.2 of Eligibility and Qualification Criteria □ Below is a description of all Pending litigation and arbitration in accordance with Criterion 2.2 of Eligibility and Qualification Criteria Net worth for the last year = PKR _____ [As per Form FIN - 1]			
Year	**Matter in Dispute**	**Value of Pending Claim in respective currency _____**	**Value of Pending Claim in PKR Equivalent**
Total			
Value of Pending Claim as a Percentage of Net Worth			

(iv) Form FIN - 1: Financial Situation

Each Bidder must fill in this form.

Financial Data for Previous 5 [Years PKR Equivalent]		
Year 1:	**Year 2:**	**Year 3:**

Information from Balance Sheet

Total Assets (TA)			
Total Liabilities (TL)			
Net Worth =TA-TL			
Current Assets (CA)			
Current Liabilities (CL)			
Working Capital = CA-CL			

Information from Income Statement

Total Revenues			
Profits Before Taxes			
Profits After Taxes			

❑ Attached are copies of financial statements (balance sheets including all related notes, and income statements) for the last five years, as indicated above, complying with the following conditions.

- All such documents reflect the financial situation of the firm.
- Historic financial statements must be audited by a certified accountant.
- Historic financial statements must be complete, including all notes to the financial statements.
- Historic financial statements must correspond to accounting periods already completed and audited (no statements for partial periods shall be requested or accepted).

(v) Form FIN - 2: Average Annual Works / Construction Turnover

Each Bidder must fill in this form.

Annual Turnover Data for Last 5 Years	
Year	**Amount (PKR)**
Average Annual Turnover:	

The information supplied should be the Annual Construction Turnover of the Bidder in terms of the amounts billed to clients for each year for contracts in progress or completed.

Form EXP – 1: Experience in Contracts of Similar Size and Nature

Each Bidder must fill this form.

Fill out one (1) form per contract.

Contract of Similar Size and Nature		
Name of Firm:		
Contract No	**Contract Identification**	
Award Date:		**Completion Date:**
Total Contract Amount	**in respective currency _____:** **in PKR Equivalent*:**	
If partner in a Joint Venture, specify participation of total contract amount	**Percentage share in Total:** **Corresponding Amount (in PKR):**	
Employer's name **Address** **Telephone number** **Fax number** **E-mail**		
Description of the Similarity in Accordance with Criterion 2.4 of Eligibility and Qualification Criteria		

* Converted to PKR at the rate of exchange at the date of contract.

Form PER - 1: Proposed Personnel

The Bidder shall provide the names of suitably qualified personnel to meet the specified requirements stated in Eligibility and Qualification Criteria. The data on their experience should be supplied using the Form below for each candidate.

1.	**Title of Position***
	Name
2.	**Title of Position***
	Name
3.	**Title of Position***
	Name
4.	**Title of Position***
	Name
7.	**Title of Position***
	Name

*As listed in Eligibility and Qualification Criteria

Form PER - 2: Resume of Proposed Personnel

Position		
Personnel Information	**Name**	**Date of birth**
	Professional qualifications along with PEC registration No. (if applicable):	
	Total Work Experience [Years]:	**Experience in Similar Work [Years]:**
Present Employment	**Name of Employer**	
	Address of Employer	
	Telephone	**Contact (manager / personnel officer)**
	Fax	**E-mail**
	Job title	**Years with present Employer**

Summarize professional experience in reverse chronological order. Indicate particular technical and managerial experience relevant to the project.

From	To	Company/Project/Position/Relevant Technical and Management Experience

FORM OF BID
AND
SCHEDULES TO BID

FORM OF BID AND SCHEDULES TO BID

FORM OF BID

(LETTER OF OFFER)

Bid Reference No. _____

_____

_____

(Name of Works)

To:

_____

_____

_____

Gentlemen,

1. Having examined the Bidding Documents including Instructions to Bidders, Bidding Data, Conditions of Contract, Contract Data, Specifications, Drawings, if any, Schedule of Prices and Addenda Nos. _____ for the execution of the above-named Works, we, the undersigned, being a company doing business under the name of and address _____ _____ and being duly incorporated under the laws of Pakistan hereby offer to execute and complete such Works and remedy any defects therein in conformity with the said Documents including Addenda thereto for the Total Bid Price of Rs_____(Rupees_____) or such other sum as may be ascertained in accordance with the said Documents.
2. We understand that all the Schedules attached hereto form part of this Bid.
3. As security for due performance of the undertakings and obligations of this Bid, we submit herewith a Bid Security in the amount of _____ _____ drawn in your favour or made payable to you and valid for a period of twenty eight (28) days beyond the period of validity of Bid.
4. We undertake, if our Bid is accepted, to commence the Works and to deliver and complete the Works comprised in the Contract within the time(s) stated in Contract Data.
5. We agree to abide by this Bid for the period of _____ days from the date fixed for receiving the same and it shall remain binding upon us and may be accepted at any time before the expiration of that period.
6. Unless and until a formal Agreement is prepared and executed, this Bid, together with your written acceptance thereof, shall constitute a binding contract between us.
7. We undertake, if our Bid is accepted, to execute the Performance Security referred to in Conditions of Contract for the due performance of the Contract.
8. We understand that you are not bound to accept the lowest or any bid you may receive.
9. We do hereby declare that the Bid is made without any collusion, comparison of figures or arrangement with any other person or persons making a bid for the Works.

Dated this_____day of _____, 20

Signature _____

in the capacity of _____duly authorized to sign bid for and on behalf of _____

(Name of Bidder in Block Capitals)

(Seal)

Address

_____

_____

_____

Witness:

(Signature)_____

Name:_____

Address: _____

_____

SCHEDULES TO BID INCLUDE THE FOLLOWING:

- Schedule A to Bid: Schedule of Prices (BOQ)
- Schedule B to Bid: Specific Works Data
- Schedule C to Bid: Works to be Performed by Subcontractors
- Schedule D to Bid: Proposed Programme of Works
- Schedule F to Bid: Integrity Pact

SCHEDULE – A TO BID

SCHEDULE OF PRICES

Sr. No.	
1.	Preamble to Schedule of Prices
2.	Schedule of Prices

PREAMBLE TO SCHEDULE OF PRICES

1. **General**

1.1 The Schedule of Prices shall be read in conjunction with the Conditions of Contract, Contract Data together with the Specifications and Drawings, if any.

1.2 The Contract shall be for the whole of the Works as described in these Bidding Documents. Bids must be for the complete scope of works.

2. **Description**

2.1 The general directions and descriptions of works and materials are not necessarily repeated nor summarized in the Schedule of Prices. References to the relevant sections of the Bidding Documents shall be made before entering prices against each item in the Schedule of Prices.

3. **Units & Abbreviations**

3.1 Units of measurement, symbols and abbreviations expressed in the Bidding Documents shall comply with as given in the BOQ

(Note: The abbreviations to be used in the Schedule of Prices to be defined by the Employer).

4. **Rates and Prices**

4.1 Except as otherwise expressly provided under the Conditions of Contract, the rates and amounts entered in the Schedule of Prices shall be the rates at which the Contractor shall be paid and shall be the full inclusive value of the works set forth or implied in the Contract; except for the amounts reimbursable, if any to the Contractor under the Contract.

4.2 Unless otherwise stipulated in the Contract Data, the rates and prices entered by the bidder shall not be subject to adjustment during the performance of the Contract.

4.3 All duties, taxes and other levies payable by the Contractor shall be included in the rates and prices.

4.4 The whole cost of complying with the provisions of the Contract shall be included in the items provided in the Schedule of Prices, and where no items are provided, the cost shall be deemed to be distributed among the rates and prices entered for the related items of the Works and no separate payment will be made for those items.

The rates, prices and amounts shall be entered against each item in the Schedule of Prices. Any item against which no rate or price is entered by the bidder will not be paid for by the Employer when executed and shall be deemed covered by the rates and prices for other items in the Schedule of Prices.

4.5 (a) The bidder shall be deemed to have obtained all information as to and all requirements related thereto which may affect the bid price.

(b) The Contractor shall be responsible to make complete arrangements for the transportation of the Plant to the Site.

4.6 The Contractor shall provide for all parts of the Works to be completed in every respect. Notwithstanding that any details, accessories, etc. required for the complete installation and satisfactory operation of the Works, are not specifically mentioned in the Specifications, such details shall be considered as included in the Contract Price.

5. **Bid Prices**

5.1 Break-up of Bid Prices

The various elements of Bid Prices shall be quoted as detailed by the Employer in the format of Schedule of Prices.

The bidder shall recognize such elements of the costs which he expects to incur the performance of the Works and shall include all such costs in the rates and amounts entered in the Schedule of Prices.

5.2 Total Bid Price

The total of bid prices in the Schedule of Prices shall be entered in the Summary of Bid Prices.

6. **Provisional Sums**

6.1 Provisional Sums included and so designated in the Schedule of Prices if any, shall be expended in whole or in part at the direction and discretion of the Engineer/Employer. The Contractor will only receive payment in respect of Provisional Sums if he has been instructed by the Engineer/Employer to utilise such sums.

SCHEDULE OF PRICES – SUMMARY OF BID PRICES

Provided in Volume II

SCHEDULE – C TO BID

WORKS TO BE PERFORMED BY SUBCONTRACTORS

The bidder will do the work with his own forces except the work listed below which he intends to sub-contract.

Items of Works to be Sub-Contracted	Name and address of Sub-Contractors	Statement of similar works previously executed (attach evidence)

Note:

1. No change of Sub-Contractors shall be made by the bidder without prior approval of the Employer.

2. The truthfulness and accuracy of the statement as to the experience of Sub-Contractors is guaranteed by the bidder. The Employer's judgment shall be final as to the evaluation of the experience of Sub-Contractors submitted by the bidder.

3. Statement of similar works shall include description, location & value of works, year completed and name & address of the clients.

SCHEDULE – D TO BID

PROPOSED PROGRAMME OF WORKS

Bidder shall provide a programme in a bar-chart showing the sequence of work items by which he proposes to complete the Works of the entire Contract. The programme should indicate the sequence of work items and the period of time during which he proposes to complete the Works including the activities like designing, schedule of submittal of drawings, ordering and procurement of materials, manufacturing, delivering, construction of civil works, erection, testing and commissioning of Works to be supplied under the Contract.

Not Applicable

SCHEDULE – E TO BID

(INTEGRITY PACT)

DECLARATION OF FEES, COMMISSION AND BROKERAGE ETC. PAYABLE BY THE SUPPLIERS OF GOODS, SERVICES & WORKS IN CONTRACTS WORTH RS. 10.00 MILLION OR MORE

Contract No._____ Dated _____

Contract Value: _____

Contract Title: _____

…… [name of Supplier] hereby declares that it has not obtained or induced the procurement of any contract, right, interest, privilege or other obligation or benefit from Government of Pakistan (GoP) or any administrative subdivision or agency thereof or any other entity owned or controlled by GoP through any corrupt business practice.

Without limiting the generality of the foregoing, [name of Supplier] represents and warrants that it has fully declared the brokerage, commission, fees etc. paid or payable to anyone and not given or agreed to give and shall not give or agree to give to anyone within or outside Pakistan either directly or indirectly through any natural or juridical person, including its affiliate, agent, associate, broker, consultant, director, promoter, shareholder, sponsor or subsidiary, any commission, gratification, bribe, finder's fee or kickback, whether described as consultation fee or otherwise, with the object of obtaining or inducing the procurement of a contract, right, interest, privilege or other obligation or benefit in whatsoever form from GoP, except that which has been expressly declared pursuant hereto.

[name of Supplier] certifies that it has made and will make full disclosure of all agreements and arrangements with all persons in respect of or related to the transaction with GoP and has not taken any action or will not take any action to circumvent the above declaration, representation or warranty.

[name of Supplier] accepts full responsibility and strict liability for making any false declaration, not making full disclosure, misrepresenting facts or taking any action likely to defeat the purpose of this declaration, representation and warranty. It agrees that any contract, right, interest, privilege or other obligation or benefit obtained or procured as aforesaid shall, without prejudice to any other rights and remedies available to GoP under any law, contract or other instrument, be voidable at the option of GoP.

Notwithstanding any rights and remedies exercised by GoP in this regard, [name of Supplier] agrees to indemnify GoP for any loss or damage incurred by it on account of its corrupt business practices and further pay compensation to GoP in an amount equivalent to ten time the sum of any commission, gratification, bribe, finder's fee or kickback given by [name of Supplier] as aforesaid for the purpose of obtaining or inducing the procurement of any contract, right, interest, privilege or other obligation or benefit in whatsoever form from GoP.

Name of Buyer: ……	Name of Seller/Supplier: ……
Signature: ……	Signature: ……
[Seal]	[Seal]

SPECIAL STIPULATIONS

Clause

Conditions of Contract

1.	Employer's name and address	PCC 1.1 (a) (i)	General Manager Estate Board of Management Sundar Industrial Estate (BOMSIE) Gate No.2, Sundar Industrial Estate Sundar Raiwind Road Lahore.
2	Employer's Representative name and address	PCC 1.1 (a) (iv)	HOD Electrical Board of Management Sundar Industrial Estate (BOMSIE) Gate No.2, Sundar Industrial Estate Sundar Raiwind Road Lahore.
3	Engineer's name and address		HOD Electrical or as nominated by the Employer
4	Engineer's Representative		As nominated by the Engineer
5	Engineer's Authority to issue Variation in emergency	2.1	1% of the contract price stated in the Letter of Acceptance
6	Subcontracting	4.1	The aggregate amount of the works subcontracted shall not exceed 30% of the contract price
7	Language	GCC 5.1	The Language is English
8	Law	GCC 5.1	The Law in-force is that of Islamic Republic of Pakistan
9	Contract Agreement		The contractor shall provide six copies of signed Contract Agreement and Contract Documents
11	Law applicable	5.1(b)	The relevant laws applied in the Province of Punjab
12	Time for Furnishing Performance Security	IB. 21	Within 10 days from the date of receipt of Letter of Acceptance
13	Amount of Performance Security	GCC 10.1	10% of Contract Price stated in the Letter of Acceptance.
14	Period of validity of performance security	GCC 10.2	14 days from the date of issuance of the Defects Liability Certificate

15	Time for Furnishing Programme	14.1	Within 14 days from the date of receipt of Letter of Acceptance.
17	Time for Commencement	PCC 41.1	Within 07 days from the date of receipt of Engineer's Notice to Commence which shall be issued within 07 days after signing of Contract Agreement.
18	Time for Completion	43.1, 48.2	90 days from the date of receipt of Engineer's Notice to Commence.
19	Amount of Liquidated Damages	47.1	Rs. 0.5% for each day of delay in completion of the Works subject to a maximum of 10% of Contract Price stated in the Letter of Acceptance.
21	Taking Over Certificate	GCC 48.1	Taking Over Certificate will be issued as a whole
22	Taking Over of Sections or Parts	GCC 48.2	Taking Over Certificate for sectioning parts will not be issued
23	Defects Liability Period	49.1	365 Days from the effective date of Taking Over Certificate.
24	Contractor's overhead and profit including all taxes for the valuation of variation (for non BOQ items)		20% of the actual incurred cost
25	Percentage of Retention Money	60.2	5 % of the amount of Interim Payment Certificate.
26	Limit of Retention Money	60.2	5 % of Contract Price stated in the Letter of Acceptance.
27	Minimum amount of Interim Payment Certificates (Running Bills)	60.2	25 Percentage of Contract Price depending on completion period of the Works.
28	Time of Payment from delivery of Engineer's Interim Payment Certificate to the Employer.	60.10	30 days in case of local currency
29	Mobilization Advance	PCC 60.12 (a)	15 % of Contract Price as stated in the Letter of Acceptance.
30	Recovery of Mobilization Advance	PCC 60.12 (b)	The advance shall be recovered before the date of completion of the works

31	Notice to Contractor	PCC 68.2 (b)	General Manager Estate Board of Management Sundar Industrial Estates (BOMSIE) Gate No.2, Sundar Industrial Estate Sundar Raiwind Road Lahore. HOD Electrical Board of Management Sundar Industrial Estates (BOMSIE) Gate No.2, Sundar Industrial Estate Sundar Raiwind Road Lahore.
32	Increase or decrease of cost	Govt. of the Punjab Clause 55	Price adjustment as per clause 70.1 is deleted and replaced by clause 55 (Variation in prices of specified material) by Govt. of the Punjab, original revised contract form for execution of work
33	Currency of Payment	IB.10	PKR (Pak Rupees)

CONTRACT DATA
Conditions of Contract Part-II

1.1.4 **The Employer** means;
General Manager Estate-Board of Management Sundar Industrial Estate

1.1.5 **The Contractor** means;

_____

_____

1.1.7 **Commencement Date** means;
The date given in the Order to commence the work.

1.1.9 **Time for Completion**: As given in the Order to commence the work.

1.1.20 **The Engineer:**
HOD Electrical, BOMSIE

1.3 **Documents forming the Contract listed in the order of priority:**

(a) The Contract Agreement
(b) Letter of Acceptance
(c) The completed Form of Bid
(d) Contract Data
(e) Conditions of Contract
(f) The completed Schedules to Bid including Schedule of Prices
(g) The Specifications
(h) The Drawings, if any
(i) _____
(j) _____

2.1 **Provision of Site:**

Date Commencement will be The Date for provision of Site.

3.1 **Authorized person:**

HOD Electrical or as nominated by the Employer

3.2 **Name and address of Engineer's representative**

As nominated by The Engineer

4.4 **Performance Security:**

10% of the value of each work order in shape of Bank Guarantee / CDR issued by a Scheduled Bank in Pakistan

Validity: Performance Security will remain valid till successful completion of DLP period i.e 12-months

5.1 **Requirements for Contractor's design (if any):**

Not Applicable

7.2 **Programme:**

Time for submission:

Within Ten (10) days of the receipt of work order.

9.1 **Period for remedying defects**

Minimum 12-months effective from issuance of Taking Over Certificate.

11.1 **Terms of Payments**

11.2 **Monthly Statements**

The Contractor shall submit to the Engineer after the end of each month six copies for further process, and one copy each to the Employer and the Administrative Department, each signed by the Contractor's representative approved by the Engineer in accordance with the Sub-Clause 15.1, of a statement, in such form as the Engineer may from time to time prescribe, showing the amounts to which the Contractor considers himself to be entitled up to the end of the month in respect of:

(a) the value of the Permanent Works executed,

(b) any other items in the Bill of Quantities including those for Contractor's Equipment, Temporary Works, dayworks and the like,

(c) the percentage of the invoice value of listed materials, all as stated in the Appendix to Tender, and Plant delivered by the Contractor on the Site for incorporation in the Permanent Works but not incorporated in such Works,

(d) adjustments under Clause 70, and

(e) any other sum to which the Contractor may be entitled under the Contract or otherwise.

11.3 **Monthly Payments**

The Engineer shall, within 30 days of receiving such statement, certify to the Employer the amount of payment to the Contractor which he considers due and payable in respect thereof, subject:

(a) firstly, to the retention of the account calculated by applying the Percentage of Retention stated in the Appendix to Tender, to the amount to which the Contractor is entitled under paragraph (a), (b), (c) and (e) of Sub-Clause 60.1 until the amount so retained reaches the Limit of Retention Money stated in the Appendix to Tender, and

(a) Secondly, to the deduction, other than pursuant to Clause 47, of any sums which may have become due and payable by the Contractor to the Employer.

Provided that the Engineer shall not be bound to certify any payment under this Sub-Clause if the net amount thereof, after all retentions and deductions, would be less than the Minimum Amount of Interim Payment Certificates stated in the Appendix to Tender.

Notwithstanding the terms of this Clause or any other Clause of the Contract no amount will be certified by the Engineer for payment until the performance security, if required under the Contract, has been provided by the Contractor and approved by the Employer.

11.4 **Payment of Retention Money**

Upon the expiration of the Defects Liability Period for the Works, the Retention Money shall be certified by the Engineer for payment to the Contractor. Provided that, in the event of different Defects Liability Periods having become applicable to different Sections or part of the Permanent Works pursuant to Clause 48, the expression "expiration of the Defects Liability Period" shall, for the purposes of this Sub-Clause, be deemed to mean

the expiration of the latest of such periods. Provided also that if at such time, there shall remain to be executed by the Contractor any work instructed, pursuant to Clause 49 and 50, in respect of the Works, the Engineer shall be entitled to withhold certification until completion of such work of so much of the balance of the Retention Money as shall, in the opinion of the Engineer, represent the cost of the work remaining to be executed.

11.5 **Currency of payment:**
Pak. Rupees

14.1 **Insurances:**
Clause is deleted in entirety

15.3 **Arbitration**

Place of Arbitration: Lahore.

17. **Liquidated Damages for Delay**

In the fifth line of Sub-clause deletes the words "and not as penalty"

Add the following paragraph at the end of Sub-Clause

The rate of liquidated damages shall be at the rate of 0.5 Percent per day up to maximum of Ten (10) Percent of Contract Price).

Following Clause 18 is added

18. **Financial Assistance to Contractor**

Financial assistance shall be made available to the Contractor by the Employer by adopting the following, upon submission by the Contractor of a Mobilization Advance Guarantee for the full amount of the Advance in the specified form from a Scheduled Bank in Pakistan**:**

(a) An interest-free Mobilization Advance up to 15 % of the Contract Price stated in the Letter of Acceptance.

(b) This Advance shall be recovered before the date of completion of the Works as per Clause 43 hereof.

FORMS

BID SECURITY
PERFORMANCE SECURITY
CONTRACT AGREEMENT
MOBILIZATION ADVANCE GUARANTEE/BOND
AND
INDEMNITY BOND FOR SECURED ADVANCE

BID SECURITY

(**Bank Guarantee)**

Security Executed on _____

(Date)

Name of Surety (Bank) with Address: _____

(Scheduled Bank in Pakistan)

Name of Principal (Bidder) with Address _____

_____

Penal Sum of Security Rupees . _____(Rs. _____)

Bid Reference No. _____

KNOW ALL MEN BY THESE PRESENTS, that in pursuance of the terms of the Bid and at the request of the said Principal (Bidder) we, the Surety above named, are held and firmly bound unto _____

(hereinafter called the 'Employer') in the sum stated above for the payment of which sum well and truly to be made, we bind ourselves, our heirs, executors, administrators and successors, jointly and severally, firmly by these presents.

THE CONDITION OF THIS OBLIGATION IS SUCH, that whereas the Bidder has submitted the accompanying Bid dated _____ for Bid No. _____ for_____(Particulars of Bid) to the said Employer; and

WHEREAS, the Employer has required as a condition for considering said Bid that the Bidder furnishes a Bid Security in the above said sum from a Scheduled Bank in Pakistan or from a foreign bank duly counter-guaranteed by a Scheduled Bank in Pakistan, to the Employer, conditioned as under:

(1) that the Bid Security shall remain in force up to and including the date 30 days after the deadline for validity of bids as stated in the Instructions to Bidders or as it may be extended by the Employer, notice of which extension(s) to the Surety is hereby waived;

(2) that the Bid Security of unsuccessful Bidders will be returned by the Employer after expiry of its validity or upon signing of the Contract Agreement; and

(3) that in the event of failure of the successful Bidder to execute the proposed Contract Agreement for such work and furnish the required Performance Security, the entire said sum be paid immediately to the said Employer pursuant to Clause 15.6 of the Instruction to Bidders for the successful Bidder's failure to perform.

NOW THEREFORE, if the successful Bidder shall, within the period specified therefore, on the prescribed form presented to him for signature enter into a formal Contract with the said Employer in accordance with his Bid as accepted and furnish within fourteen (14) days of his being requested to do so, a Performance Security with good and sufficient surety, as may be required, upon the form prescribed by the said Employer for the faithful performance and proper fulfilment of the said Contract or in the event of non-withdrawal of the said Bid within the time specified for its validity then this obligation shall be void and of no effect, but otherwise to remain in full force and effect.

PROVIDED THAT the Surety shall forthwith pay the Employer, the said sum upon first written demand of the Employer (without cavil or argument) and without requiring the Employer to prove or to show grounds or reasons for such demand, notice of which shall be sent by the Employer by registered post duly addressed to the Surety at its address given above.

PROVIDED ALSO THAT the Employer shall be the sole and final judge for deciding whether the Principal (Bidder) has duly performed his obligations to sign the Contract Agreement and to furnish the requisite Performance Security within the time stated above, or has defaulted in fulfilling said requirements and the Surety shall pay without objection the said sum upon demand from the Employer forthwith and without any reference to the Principal (Bidder) or any other person.

IN WITNESS WHEREOF, the above bounden Surety has executed the instrument under its seal on the date indicated above, the name and seal of the Surety being hereto affixed and these presents duly signed by its undersigned representative pursuant to authority of its governing body.

SURETY (Bank)

WITNESS: Signature _____

1. _____ Name _____

_____ Title _____

Corporate Secretary (Seal) Corporate Guarantor (Seal)

2. _____

_____

Name, Title & Address

FORM OF PERFORMANCE SECURITY

(Bank Guarantee)

Guarantee No._____

Executed on _____

Expiry date _____

[Letter by the Guarantor to the Employer]

Name of Guarantor (Bank) with address:_____

(Scheduled Bank in Pakistan)

Name of Principal (Contractor) with address:_____

_____

Penal Sum of Security (express in words and figures)_____

_____

Letter of Acceptance No. _____Dated _____

KNOW ALL MEN BY THESE PRESENTS, that in pursuance of the terms of the Bidding Documents and above said Letter of Acceptance (hereinafter called the Documents) and at the request of the said Principal we, the Guarantor above named, are held and firmly bound unto the _____ (hereinafter called the Employer) in the penal sum of the amount stated above for the payment of which sum well and truly to be made to the said Employer, we bind ourselves, our heirs, executors, administrators and successors, jointly and severally, firmly by these presents.

THE CONDITION OF THIS OBLIGATION IS SUCH, that whereas the Principal has accepted the Employer's above said Letter of Acceptance for _____ _____ (Name of Contract) for the _____

_____ (Name of Project).

NOW THEREFORE, if the Principal (Contractor) shall well and truly perform and fulfill all the undertakings, covenants, terms and conditions of the said Documents during the original terms of the said Documents and any extensions thereof that may be granted by the Employer, with or without notice to the Guarantor, which notice is, hereby, waived and shall also well and truly perform and fulfill all the undertakings, covenants terms and conditions of the Contract and of any and all modifications of said Documents that may hereafter be made, notice of which modifications to the Guarantor being hereby waived, then, this obligation to be void; otherwise to remain in full force and virtue till all requirements of Clause 49, Defects Liability, of Conditions of Contract are fulfilled.

Our total liability under this Guarantee is limited to the sum stated above and it is a condition of any liability attaching to us under this Guarantee that the claim for payment in writing shall be received by us within the validity period of this Guarantee, failing which we shall be discharged of our liability, if any, under this Guarantee.

We, _____ (the Guarantor), waiving all objections and defences under the Contract, do hereby irrevocably and independently guarantee to pay to the Employer without delay upon the Employer's first written demand without cavil or arguments and without requiring the Employer to prove or to show grounds or reasons for such demand any sum or sums up to the amount stated above, against the Employer's written declaration that the Principal has refused or failed to perform the obligations under the Contract which payment will be effected by the Guarantor to Employer's designated Bank & Account Number.

PROVIDED ALSO THAT the Employer shall be the sole and final judge for deciding whether the Principal (Contractor) has duly performed his obligations under the Contract or has defaulted in fulfilling said obligations and the Guarantor shall pay without objection any sum or sums up to the amount stated above upon first written demand from the Employer forthwith and without any reference to the Principal or any other person.

IN WITNESS WHEREOF, the above-bounden Guarantor has executed this Instrument under its seal on the date indicated above, the name and corporate seal of the Guarantor being hereto affixed and these presents duly signed by its undersigned representative, pursuant to authority of its governing body.

_____

Guarantor (Bank)

Witness:

1. _____ Signature _____

_____ Name _____

Corporate Secretary (Seal)

Title _____

2. _____

_____ _____

Name, Title & Address Corporate Guarantor (Seal)

FORM OF CONTRACT AGREEMENT

THIS CONTRACT AGREEMENT (hereinafter called the "Agreement") made on the _____ day of_____(month) 20_____ between _____ (hereafter called the "Employer") of the one part and _____ (hereafter called the "Contractor") of the other part.

WHEREAS the Employer is desirous that certain Works, viz _____ should be executed by the Contractor and has accepted a Bid by the Contractor for the execution and completion of such Works and the remedying of any defects therein.

NOW this Agreement witnesseth as follows:

1. In this Agreement, words and expressions shall have the same meanings as are respectively assigned to them in the Conditions of Contract hereinafter referred to.

2. The following documents after incorporating addenda / Clarification as agreed or otherwise, if any, except those parts relating to Instructions to Bidders shall be deemed to form and be read and construed as part of this Contract, viz:

   (a) The Contract Agreement;
   (b) The Letter of Acceptance;
   (c) The completed Form of Bid (Technical & Financial);
   (d) Special Stipulations (Appendix-A to Bid);
   (e) The Special Conditions of Contract – Part II;
   (f) The General Conditions – Part I;
   (g) The Drawings;
   (h) The priced Bill of Quantities (Appendix-D to Bid);
   (i) The completed Appendices to Bid (B, C, E to O);
   (j) The Specifications.
   (k) _____ (any other)

3. In consideration of the payments to be made by the Employer to the Contractor as hereinafter mentioned, the Contractor hereby covenants with the Employer to execute and complete the Works and remedy defects therein in conformity and in all respects with the provisions of the Contract.

4. The Employer hereby covenants to pay the Contractor, in consideration of the execution and completion of the Works as per provisions of the Contract, the Contract Price or such other sum as may become payable under the provisions of the Contract at the times and in the manner prescribed by the Contract.

IN WITNESS WHEREOF the parties hereto have caused this Agreement to be executed on the day, month and year first before written in accordance with their respective laws.

Signature of the Contactor	Signature of Employer
_____	_____
(Seal)	(Seal)
Signed, Sealed and Delivered in the presence of:	
Witness:	Witness:
_____	_____
(Name, Title and Address)	(Name, Title and Address)

MG-1

MOBILIZATION ADVANCE GUARANTEE
(Unconditional Bank Guarantee)

Guarantee No._____ Date _____

WHEREAS _____(hereinafter called the 'Employer') has entered into a Contract for _____

(Particulars of Contract)

with _____ (hereinafter called the "Contractor').

AND WHEREAS, the Employer has agreed to advance to the Contractor, at the Contractor's request, an amount of Rupees _____ (Rs _____) which amount shall be advanced to the Contractor as per provisions of the Contract.

AND WHEREAS, the Employer has asked the Contractor to furnish Guarantee to secure the mobilization advance for the performance of his obligations under the said Contract.

AND WHEREAS, _____

(Scheduled Bank in Pakistan acceptable to the Employer)

(hereinafter called the "Guarantor") at the request of the Contractor and in consideration of the Employer agreeing to make the above advance to the Contractor, has agreed to furnish the said Guarantee.

NOW, THEREFORE, the Guarantor hereby guarantees that the Contractor shall use the advance for the purpose of above mentioned Contract and if he fails and commits default in fulfilment of any of his obligations for which the advance payment is made, the Guarantor shall be liable to the Employer for payment not exceeding the aforementioned amount.

Notice in writing of any default, of which the Employer shall be the sole and final judge, on the part of the Contractor, shall be given by the Employer to the Guarantor, and on such first written demand, payment shall be made by the Guarantor of all sums then due under this Guarantee without any reference to the Contractor and without any objection.

This Guarantee shall remain in force until the advance is fully adjusted against payments from the Interim Payment Certificates of the Contractor or until _____whichever is earlier.

(Date)

The Guarantor's liability under this Guarantee shall not in any case exceed the sum of Rupees _____(Rs _____).

This Guarantee shall remain valid up to the aforesaid date and shall be null and void after the aforesaid date or earlier if the advance made to the Contractor is fully adjusted against payments from Interim Payment Certificates of the Contractor provided that the Guarantor agrees that the aforesaid period of validity shall be deemed to be extended if on the above mentioned date the advance payment is not fully adjusted.

GUARANTOR

1. Signature _____
2. Name _____
3. Title _____

WITNESS

1. _____
   _____
   Corporate Secretary (Seal)

2. _____ _____
   (Name Title & Address) Corporate Guarantor(Seal)

IB-1

INDEMNITY BOND

FOR SECURED ADVANCE

AGAINST MATERIALS BROUGHT AT SITE

(ON RS.40 NON-JUDICIAL STAMP PAPER)

This Deed of Indemnity is issued by M/s. _____ _____ *(Name* of *the Contractor)* in favour of *M/s.*_____ *(Name* of *the Employer).*

Whereas _____ (hereinafter called the Employer) has paid the Secured Advance against the cost of material through any Bank or like agency by any other method by virtue of the terms of the contract existing between the parties. The details of the material and their price for which secured advance is being sought for the period _____till consumption of the material is as under:-

1. _____ at Rs._____ per _____ = Rs.
2. _____ at Rs._____ per _____ = Rs.
3. _____ at Rs._____ per _____ = Rs.
4. _____ at Rs._____ per _____ = Rs.

THEREFORE THIS DEED OF INDEMNITY WITHNESSETH AS FOLLOWS:

I/We _____ of M/s. _____
do hereby indemnify M/s _____ for all losses due to thefts, arson, pilferage, loss due to flood and inundation, shortage, deterioration and depreciation etc. through any act of Man or God or slump in the Market of any or all the materials financed or paid by the Employer on our request for financing payment against material.

I/We_____ shall indemnify _____ against any or all claims, action damages arising out of or resulting to the said material.

I/We _____ further declare that we will faithfully abide by the above declaration and solemnly affirm that we will not remove, sell, pilferage any of the materials against which M/s _____ has paid us such a secured advance and will not pledge the same with any Bank, Finance Corporation, Firm, Company, Individual or the like agency or create any change whereon in any from what so ever.

I/We _____ do hereby also declare that in the event of my/our infringement of the declaration made above _____ will be entitled to forfeit all such material and also proceed against me/us according to the relevant clause pertaining to breach of contract and further invoke the power or seek any remedies secured of _____ under the contract Agreement signed with us or otherwise available under law.

Place_____ Dated _____

Contractor _____

[Notes on the Conditions of Contract]

The Conditions of Contract comprise two parts:

(a) Part I - General Conditions of Contract

(b) Part II - Special Conditions of Contract

Over the years, a number of "model" General Conditions of Contract have evolved. Assistance has been obtained for the one used in these Standard Bidding Documents from the International Federation of Consulting Engineers (Federation Internationale des Ingenieurs-Conseils, or FIDIC), making the same compatible with the PPRA, Act, 2009 and the PPR-14.

These have been prepared for an ad measurement (unit price or unit rate) type of contract, and cannot be used without major modifications for other types of contract, such as lump sum, turnkey, or target cost contracts.

The standard text of the General Conditions of Contract chosen must be retained intact to facilitate its reading and interpretation by bidders and its review by the Client. Any amendments and additions to the General Conditions, specific to the contract in hand, should be introduced in the Special Conditions of Contract.

The use of standard conditions of contract for all civil Works will ensure comprehensiveness of coverage, better balance of rights or obligations between Employer and Contractor, general acceptability of its provisions, and savings in time and cost for bid preparation and review, leading to more economic prices.

CONDITIONS OF CONTRACT

FOR WORKS OF CIVIL

ENGINEERING CONSTRUCTION

PART I GENERAL CONDITIONS
WITH FORMS OF TENDER AND AGREEMENT

[This contract is based on FIDIC 1987 conditions of contract but according to the viewpoint of Irrigation Department Latest version of FIDIC Pink Book 2010 or FIDIC Red Book 2017 may be adopted, as the practitioners are more familiar and well versed with these latest versions.]

CONTENTS

PART I: GENERAL CONDITIONS

Definitions and Interpretation

1.1 Definitions
1.2 Headings and Marginal Notes
1.3 Interpretation
1.4 Singular and Plural
1.5 Notices, Consents, Approvals, Certificates and Determinations

Engineer and Engineer's Representative

2.1 Engineer's Duties and Authority
2.2 Engineer's Representative
2.3 Engineer's Authority to Delegate
2.4 Appointment of Assistants
2.5 Instructions in Writing
2.6 Engineer to Act Impartially

Assignment and Subcontracting

3.1 Assignment of Contract
4.1 Subcontracting
4.2 Assignment of Subcontractors' Obligations

Contract Documents

5.1 Language/s and Law
5.2 Priority of Contract Documents
6.1 Custody and Supply of Drawings and Documents
6.2 One Copy of Drawings to be Kept on Site
6.3 Disruption of Progress
6.4 Delays and Cost of Delay of Drawings
6.5 Failure by Contractor to Submit Drawings
7.1 Supplementary Drawings and Instructions
7.2 Permanent Works Designed by Contractor
7.3 Responsibility Unaffected by Approval

General Obligations

8.1 Contractor's General Responsibilities
8.2 Site Operations and Methods of Construction
9.1 Contract Agreement
10.1 Performance Security
10.2 Period of Validity of Performance Security

10.3 Claims under Performance Security
11.1 Inspection of Site
12.1 Sufficiency of Tender
12.2 Not Foreseeable Physical Obstructions or Conditions
13.1 Work to be in Accordance with Contract
14.1 Programme to be Submitted
14.2 Revised Programme
14.3 Cash Flow Estimate to be Submitted
14.4 Contractor not Relieved of Duties or Responsibilities
15.1 Contractor's Superintendence
16.1 Contractor's Employees
16.2 Engineer at Liberty to Object
17.1 Setting-out
18.1 Boreholes and Exploratory Excavation
19.1 Safety, Security and Protection of the Environment
19.2 Employer's Responsibilities
20.1 Care of Works
20.2 Responsibility to Rectify Loss or Damage
20.3 Loss or Damage Due to Employer's Risks
20.4 Employer's Risks
21.1 Insurance of Works and Contractor's Equipment
21.2 Scope of Cover
21.3 Responsibility for Amounts not Recovered
21.4 Exclusions
22.1 Damage to Persons and Property
22.2 Exceptions
22.3 Indemnity by Employer
23.1 Third Party Insurance (including Employer's Property)
23.2 Minimum Amount of Insurance
23.3 Cross Liabilities
24.1 Accident or Injury to Workmen
24.2 Insurance Against Accident to Workmen
25.1 Evidence and Terms of Insurances
25.2 Adequacy of Insurances
25.3 Remedy on Contractor's Failure to Insure
25.4 Compliance with Policy Conditions
26.1 Compliance with Statutes, Regulations
27.1 Fossils
28.1 Patent Rights
28.2 Royalties
29.1 Interference With Traffic and Adjoining Properties

30.1 Avoidance of Damage to Roads
30.2 Transport of Contractor's Equipment or Temporary Works
30.3 Transport of Materials or Plant
30.4 Waterborne Traffic
31.1 Opportunities for Other Contractors
31.2 Facilities for Other Contractors
32.1 Contractor to Keep Site Clear
33.1 Clearance of Site on Completion

Labour

34.1 Engagement of Staff and Labour
35.1 Returns of Labour and Contractor's Equipment

Materials, Plant and Workmanship

36.1 Quality of Materials, Plant and Workmanship
36.2 Cost of Samples
36.3 Cost of Tests
36.4 Cost of Tests not Provided for
36.5 Engineer's Determination where Tests not Provided for
37.1 Inspection of Operations
37.2 Inspection and Testing
37.3 Dates for Inspection and Testing
37.4 Rejection
37.5 Independent Inspection
38.1 Examination of Work before Covering up
38.2 Uncovering and Making Openings
39.1 Removal of Improper Work, Materials or Plant
39.2 Default of Contractor in Compliance

Suspension

40.1 Suspension of Work
40.2 Engineer's Determination following Suspension
40.3 Suspension lasting more than 84 Days

Commencement and Delays

41.1 Commencement of Works
42.1 Possession of Site and Access Thereto
42.2 Failure to Give Possession
42.3 Rights of Way and Facilities
43.1 Time for Completion
44.1 Extension of Time for Completion
44.2 Contractor to Provide Notification and Detailed Particulars
44.3 Interim Determination of Extension
45.1 Restriction on Working Hours
46.1 Rate of Progress

47.1 Liquidated Damages for Delay
47.2 Reduction of Liquidated Damages
48.1 Taking-Over Certificate
48.2 Taking-Over of Sections or Parts
48.3 Substantial Completion of Parts
48.4 Surfaces Requiring Reinstatement

Defects Liability

49.1 Defects Liability Period
49.2 Completion of Outstanding Work and Remedying Defects
49.3 Cost of Remedying Defects
49.4 Contractor's Failure to Carry Out Instructions
50.1 Contractor to Search

Alterations, Additions and Omissions

51.1 Variations
51.2 Instructions for Variations
52.1 Valuation of Variations
52.2 Power of Engineer to Fix Rates
52.3 Variations Exceeding 15 percent
52.4 Daywork

Procedure for Claims

53.1 Notice of Claims
53.2 Contemporary Records
53.3 Substantiation of Claims
53.4 Failure to Comply
53.5 Payment of Claims

Contractor's Equipment, Temporary Works and Materials

54.1 Contractor's Equipment, Temporary Works and Materials; Exclusive Use for the Works.
54.2 Employer not Liable for Damage
54.3 Customs Clearance
54.4 Re-export of Contractor's Equipment
54.5 Conditions of Hire of Contractor's Equipment
54.6 Costs for the Purpose of Clause 63
54.7 Incorporation of Clause in Subcontracts
54.8 Approval of Materials not Implied

Measurement

55.1 Quantities
56.1 Works to be Measured
57.1 Method of Measurement
57.2 Breakdown of Lump Sum Items

Provisional Sums
58.1 Definition of "Provisional Sum"
58.2 Use of Provisional Sums
58.3 Production of Vouchers
Nominated Subcontractors
59.1 Definition of "Nominated Subcontractors"
59.2 Nominated Subcontractors; Objection to Nomination
59.3 Design Requirements to be Expressly Stated
59.4 Payments to Nominated Subcontractors
59.5 Certification of Payments to Nominated Subcontractors
Certificates and Payment
60.1 Monthly Statements
60.2 Monthly Payments
60.3 Payment of Retention Money
60.4 Correction of Certificates
60.5 Statement at Completion
60.6 Final Statement
60.7 Discharge
60.8 Final Payment Certificate
60.9 Cessation of Employer's Liability
60.10 Time for Payment
61.1 Approval only by Defects Liability Certificate
62.1 Defects Liability Certificate
62.2 Unfulfilled Obligations
Remedies
63.1 Default of Contractor
63.2 Valuation at Date of Termination
63.3 Payment after Termination
63.4 Assignment of Benefit of Agreement
64.1 Urgent Remedial Work
Special Risks
65.1 No Liability for Special Risks
65.2 Special Risks
65.3 Damage to Works by Special Risks
65.4 Projectile, Missile
65.5 Increased Costs arising from Special Risks
65.6 Outbreak of War
65.7 Removal of Contractor's Equipment on Termination
65.8 Payment if Contract Terminated

Release from Performance

66.1 Payment in Event of Release from Performance

Settlement of Disputes

67.1 Engineer's Decision

67.2 Amicable Settlement

67.3 Arbitration

67.4 Failure to Comply with Engineer's Decision

Notices

68.1 Notice to Contractor

68.2 Notice to Employer and Engineer

68.3 Change of Address

Default of Employer

69.1 Default of Employer

69.2 Removal of Contractor's Equipment

69.3 Payment on Termination

69.4 Contractor's Entitlement to Suspend Work

69.5 Resumption of Work

Changes in Cost and Legislation

70.1 Increase or Decrease of Cost

70.2 Subsequent Legislation

Currency and Rates of exchange

71.1 Currency Restrictions

72.1 Rates of Exchange

72.2 Currency Proportions

72.3 Currencies of Payment for Provisional Sums

REFERENCE TO PART II

INDEX

TENDER (NOT USED)

AGREEMENT (NOT USED)

PART I - GENERAL CONDITIONS

Definitions and Interpretation

1.1 **Definitions**

In the Contract (as hereinafter defined) the following words and expressions shall have the meanings hereby assigned to them, except where the context otherwise requires:

(a) (i) "Employer" means the person named as such in Part II of these Conditions and the legal successors in title to such person, but not (except with the consent of the Contractor) any assignee of such person.

(ii) "Contractor" means the person whose tender has been accepted by the Employer and the legal successors in title to such person, but not (except with the consent of the Employer) any assignee of such person.

(iii) "Subcontractor" means any person named in the Contract as a Subcontractor for a part of the Works or any person to whom a part of the Works has been subcontracted with the consent of the Engineer and the legal successors in title to such person, but not any assignee of any such person.

(iv) "Engineer" means the person appointed by the Employer to act as Engineer for the purposes of the Contract and named as such in Part II of these Conditions.

(v) "Engineer's Representative" means a person appointed from time to time by the Engineer under Sub-Clause 2.2.

(b) (i) "Contract" means these Conditions (Parts I and II), the Specification, the Drawings, the Bill of Quantities, the Tender, the Letter of Acceptance, the Contract Agreement (if completed) and such further documents as may be expressly incorporated in the Letter of Acceptance or Contract Agreement (if completed).

(ii) "Specification" means the specification of the Works included in the Contract and any modification thereof or addition thereto made under Clause 51 or submitted by the Contractor and approved by the Engineer.

(iii) "Drawings" means all drawings, calculations and technical information of a like nature provided by the Engineer to the Contractor under the Contract and all drawings, calculations, samples, patterns, models, operation and maintenance manuals and other technical information of a like nature submitted by the Contractor and approved by the Engineer.

(iv) "Bill of Quantities" means the priced and completed bill of quantities forming part of the Tender.

(v) "Tender" means the Contractor's priced offer to the Employer for the execution and completion of the Works and the remedying of any defects therein in accordance with the provisions of the Contract, as accepted by the Letter of Acceptance.

(vi) "Letter of Acceptance" means the formal acceptance by the Employer of the Tender.

(vii) "Contract Agreement" means the contract agreement (if any) referred to in Sub-Clause 9.1.

(viii) "Appendix to Tender" means the appendix comprised in the form of Tender annexed to these Conditions.

(c) (i) "Commencement Date" means the date upon which the Contractor receives the notice to commence issued by the Engineer pursuant to Clause 41.

(ii) "Time for Completion" means the time for completing the execution of and passing the Tests on Completion of the Works or any Section or part thereof as stated in the Contract (or as extended under Clause 44) calculated from the Commencement Date.

(d) (i) "Tests on Completion" means the tests specified in the Contract or otherwise agreed by the Engineer and the Contractor which are to be made by the Contractor before the Works of any Section or part thereof are taken over by the Employer.

(ii) "Taking-Over Certificate" means a certificate issued pursuant to Clause 48.

(e) (i) "Contract Price" means the sum stated in the Letter of Acceptance as payable to the Contractor for the execution and completion of the Works and the remedying of any defects therein in accordance with the provisions of the Contract.

(ii) "Retention Money" means the aggregate of all monies retained by the Employer pursuant to Sub-Clause 60.2(a).

(iii) “Interim Payment Certificate” means any certificate of payment issued by the Engineer other than the Final Payment Certificate.

(iv) “Final Payment Certificate” means the certificate of payment issued by the Engineer pursuant to Sub-Clause 60.8.

(f) (i) "Works" means the Permanent Works and the Temporary Works or either of them as appropriate.

(ii) "Permanent Works" means the permanent works to be executed (including Plant) in accordance with the Contract

(iii) "Temporary Works" means all temporary works of every kind (other than Contractor's Equipment) required in or about the execution and completion of the Works and the remedying of any defects therein.

(iv) "Plant" means machinery, apparatus and the like intended to form or forming part of the Permanent Works.

(v) "Contractor's Equipment" means all appliances and things of whatsoever nature (other than Temporary Works) required for the execution and completion of the Works and the remedying of any defects therein, but does not include Plant, materials or other things intended to form or forming part of the Permanent Works.

(vi) "Section" means a part of the Works specifically identified in the Contract as a Section.

(vii) "Site" means the places provided by the Employer where the Works are to be executed and any other places as may be specifically designated in the Contract as forming part of the Site.

(g) (i) "cost" means all expenditure properly incurred or to be incurred, whether, on or off the Site, including overhead and other charges properly allocable thereto but does not include any allowance for profit.

(ii) "day" means calendar day.

(iii) "foreign currency" means a currency of a country other than that in which the Works are to be located.

(iv) "writing" means any hand-written, type-written, or printed communication, including telex, cable and facsimile transmission.

1.2 **Headings and Marginal Notes**

The headings and marginal notes in these Conditions shall not be deemed part thereof or be taken into consideration in the interpretation or construction thereof or of the Contract.

1.3 **Interpretation**

Words importing persons or parties shall include firms and corporations and any organization having legal capacity. Interpretation by PPRA shall be final w.r.t. the legal provisions. The PPRA Act, 2009 and the PPR-14 shall supersede the provisions/ text in this document in case of any conflict.

1.4 **Singular and Plural**

Words importing the singular only also include the plural and vice versa where the context requires.

1.5 **Notices, Consents, Approvals, Certificates and Determinations**

Wherever in the Contract provision is made for the giving or issue of any notice, consent, approval, certificate or determination by any person, unless otherwise specified such notice, consent, approval, certificate or determination shall be in writing and the words "notify",

"certify or "determine" shall be construed accordingly. Any such consent, approval, certificate or determination shall not unreasonably be withheld or delayed.

Engineer and Engineer's Representative

2.1 Engineer's Duties and Authority

(a) The Engineer shall carry out the duties specified in the Contract.

(b) The Engineer may exercise the authority specified in or necessarily to be implied from the Contract, provided, however, that if the Engineer is required, under the terms of his appointment by the Employer, to obtain the specific approval of the Employer before exercising any such authority, particulars of such requirements shall be set out in Part II of these Conditions. Provided further that any requisite approval shall be deemed to have been given by the Employer for any such authority exercised by the Engineer.

(c) Except as expressly stated in the Contract, the Engineer shall have no authority to relieve the Contractor of any of his obligations under the Contract.

2.2 Engineer's Representative

The Engineer's Representative shall be appointed by and be responsible to the Engineer and shall carry out such duties and exercise such authority as may be delegated to him by the Engineer under Sub-Clause 2.3.

2.3 Engineer's Authority to Delegate

The Engineer may from time to time delegate to the Engineer's Representative any of the duties and authorities vested in the Engineer and he may at any time revoke such delegation. Any such delegation or revocation shall be in writing and shall not take effect until a copy thereof has been delivered to the Employer and the Contractor.

Any communication given by the Engineer's Representative to the Contractor in accordance with such delegation shall have the same effect as though it had been given by the Engineer. Provided that:

(a) any failure of the Engineer's Representative to disapprove any work, materials or Plant shall not prejudice the authority of the Engineer to disapprove such work, materials or Plant and to give instructions for the rectification thereof; and

(b) if the Contractor questions any communication of the Engineer's Representative he may refer the matter to the Engineer who shall confirm, reverse or vary the contents of such communication.

2.4 Appointment of Assistants

The Engineer or the Engineer's Representative may appoint any number of persons to assist the Engineer's Representative in the carrying out of his duties under Sub-Clause 2.2. He shall notify to the Contractor the names, duties and scope of authority of such persons. Such assistants shall have no authority to issue any instructions to the Contractor save in so far as such instructions may be necessary to enable them to carry out their duties and to secure their acceptance of materials, Plant or workmanship as being in accordance with the Contract, and any instructions given by any of them for those purposes shall be deemed to have been given by the Engineer's Representative.

2.5 Instructions in Writing

Instructions given by the Engineer shall be in writing, provided that if for any reason the Engineer considers it necessary to give any such instruction orally, the Contractor shall comply with such instruction. Confirmation in writing of such oral instruction given by the Engineer, whether before or after the carrying out of the instruction, shall be deemed to be an instruction within the meaning of this Sub-Clause. Provided further that if the Contractor, within 7 days, confirms in writing to the Engineer any oral instruction of the Engineer and

such confirmation is not contradicted in writing within 7 days by the Engineer, it shall be deemed to be an instructions of the Engineer.

The provisions of this Sub-Clause shall equally apply to instructions given by the Engineer's Representative and any assistants of the Engineer or the Engineer's Representative appointed pursuant to Sub-Clause 2.4.

2.6 **Engineer to Act Impartially**

Wherever, under the Contract, the Engineer is required to exercise his discretion by:

(a) giving his decision, opinion or consent,

(b) expressing his satisfaction or approval,

(c) determining value, or

(d) otherwise taking action which may affect the rights and obligations of the Employer or the Contractor

He shall exercise such discretion impartially within the terms of the Contract and having regard to all the circumstances. Any such decision, opinion, consent expression of satisfaction, or approval, determination of value or action may be opened up, reviewed or revised as provided in Clause 67.

Assignment and Subcontracting

3.1 **Assignment of Contract**

The Contractor shall not, without the prior consent of the Employer (which consent, notwithstanding the provisions of Sub-Clause 1.5, shall be at the sole discretion of the Employer), assign the Contract or any part thereof, or any benefit or interest therein or thereunder, otherwise than by:

(a) a charge in favour of the Contractor's bankers of any monies due or to become due under the Contract, or

(b) assignment to the Contractor's insurers (in cases where the insurers have discharged the Contractor's loss or liability) of the Contractor's right to obtain relief against any other party liable.

4.1 **Subcontracting**

The Contractor shall not subcontract the whole of the Works. Except where otherwise provided by the Contract, the Contractor shall not subcontract any part of the Works without the prior consent of the Engineer. Any such consent shall not relieve the Contractor from any liability or obligation under the Contract and he shall be responsible for the acts, defaults and neglects of any Subcontractor, his agents, servants or workmen as fully as if they were the acts, defaults or neglects of the Contractor, his agents servants or workmen.

Provided that the Contractor shall not be required to obtain such consent for:

(a) the provision of labour,

(b) the purchase of materials which are in accordance with the standards specified in the Contract,

(c) the subcontracting of any part of the Works for which the Subcontractor is named in the Contract.

4.2 **Assignment of Subcontractors' Obligations**

In the event of a Subcontractor having undertaken towards the Contractor in respect of the work executed, or the goods, materials, Plant or services supplied by such Subcontractor, any continuing obligation extending for a period exceeding that of the Defects Liability

Period under the Contract, the Contractor shall at any time, after the expiration of such Period, assign to the Employer, at the Employer's request and cost, the benefit of such obligation for the unexpired duration thereof.

Contract Documents

5.1 **Language/s and Law**

There is stated in Part II of these Conditions:

(a) the language or languages in which the Contract documents shall be drawn up, and

(b) the country or state the law of which shall apply to the Contract and according to which the Contract shall be construed.

If the said documents are written in more than one language, the language according to which the Contract shall be construed and interpreted is also stated in Part II of these Conditions, being therein designated the "Ruling Language". Interpretation by PPRA shall be final w.r.t. the legal provisions. The PPRA Act, 2009 and the PPR-14 shall supersede the provisions/ text in this document in case of any conflict.

5.2 **Priority of Contract Documents**

The several documents forming the Contract are to be taken as mutually explanatory of one another, but in case of ambiguities or discrepancies the same shall be explained and adjusted by the Engineer who shall thereupon issue to the Contractor instructions thereon and in such event, unless otherwise provided in the Contract, the priority of the documents forming the Contract shall be as follows:

(1) The Contract Agreement (if completed);

(2) The Letter of Acceptance;

(3) The Tender;

(4) Part II of these Conditions;

(5) Part I of these Conditions; and

(6) Any other document forming part of the Contract.

6.1 **Custody and Supply of Drawings and Documents**

The Drawings shall remain in the sole custody of the Engineer, but two copies thereof shall be provided to the Contractor free of charge. The Contractor shall make at his own cost any further copies required by him. Unless it is strictly necessary for the purposes of the Contract, the Drawings, Specification and other documents provided by the Employer or the Engineer shall not, without the consent of the Engineer, be used or communicated to a third party by the Contractor. Upon issue of the Defects Liability Certificate, the Contractor shall return to the Engineer all Drawings, Specification and other documents provided under the Contract.

The Contractor shall supply to the Engineer four copies of all Drawings, specification and other documents submitted by the Contractor and approved by the Engineer in accordance with Clause 7, together with a reproducible copy of any material which cannot be reproduced to an equal standard by photocopying. In addition the Contractor shall supply such further copies of such Drawings, Specification and other documents as the Engineer may request in writing for the use of the Employer, who shall pay the cost thereof.

6.2 **One Copy of Drawings to be Kept on Site**

One copy of the Drawings, provided to or supplied by the Contractor as aforesaid, shall be kept by the Contractor on the Site and the same shall at all reasonable times be available for

inspection and use by the Engineer and by any other person authorised by the Engineer in writing.

6.3 **Disruption of Progress**

The Contractor shall give notice to the Engineer, with a copy to the Employer, whenever planning or execution of the Works is likely to be delayed or disrupted unless any further drawing or instruction is issued by the Engineer within a reasonable time. The notice shall include details of the drawing or instruction required and of why and by when it is required and of any delay or disruption likely to be suffered if it is late.

6.4 **Delay and Cost of Delay of Drawings**

If, by reason of any failure or inability of the Engineer to issue, within a time reasonable in all the circumstances, any drawing or instruction for which notice has been given by the Contractor in accordance with Sub-Clause 6.3, the Contractor suffers delay and/or incurs costs then the Engineer shall, after due consultation with the Employer and the Contractor, determine:

(a) any extension of time to which the Contractor is entitled under Clause 44, and

(b) the amount of such costs, which shall be added to the Contract Price, and shall notify the Contractor accordingly, with a copy to the Employer.

6.5 **Failure by Contractor to Submit Drawings**

If the failure or inability of the Engineer to issue any drawings or instructions is caused in whole or in part by the failure of the Contractor to submit Drawings, Specification or other documents which he is required to submit under the Contract, the Engineer shall take such failure by the Contractor into account when making his determination pursuant to Sub-Clause 6.4.

7.1 **Supplementary Drawings and Instructions**

The Engineer shall have authority to issue to the Contractor, from time to time, such supplementary Drawings and instructions as shall be necessary for the purpose of the proper and adequate execution and completion of the Works and the remedying of any defects therein. The Contractor shall carry out and be bound by the same.

7.2 **Permanent Works Designed by Contractor**

Where the Contract expressly provides that part of the Permanent Works shall be designed by the Contractor, he shall submit to the Engineer, for approval:

(a) such drawings, specifications, calculations and other information as shall be necessary to satisfy the Engineer as to the suitability and adequacy of that design, and

(b) operation and maintenance manuals together with drawings of the Permanent Works as completed, in sufficient detail to enable the Employer to operate, maintain, dismantle, reassemble and adjust the Permanent Works incorporating that design. The Works shall not be considered to be completed for the purposes of taking over in accordance with Clause 48 until such operation and maintenance manuals together with drawings on completion have been submitted to and approved by the Engineer.

7.3 **Responsibility Unaffected by Approval**

Approval by the Engineer, in accordance with Sub-Clause 7.2, shall not relieve the Contractor of any of his responsibilities under the Contract.

General Obligations

8.1 **Contractor's General Responsibilities**

The Contractor shall, with due care and diligence, design (to the extent provided for by the Contract), execute and complete the Works and remedy any defects therein in accordance with the provisions of the Contract. The Contractor shall provide all superintendence,

labour, material, Plant, Contractor's Equipment and all other things, whether of a temporary or permanent nature, required in and for such design, execution, completion and remedying of any defects, so far as the necessity for providing the same is specified in or is reasonably to be inferred from the Contract.

8.2 **Site Operations and Methods of Construction**

The Contractor shall take full responsibility for the adequacy, stability and safety of all Site operations and methods of construction. Provided that the Contractor shall not be responsible (except as stated hereunder or as may be otherwise agreed) for the design or specification of Permanent Works, or for the design or specification of any Temporary Works not prepared by the Contractor. Where the Contract expressly provides that part of the Permanent Works shall be designed by the Contractor, he shall be fully responsible for that part of such Works, notwithstanding any approval by the Engineer.

9.1 **Contract Agreement**

The Contractor shall, if called upon so to do, enter into and execute the Contract Agreement, to be prepared and completed at the cost of the Employer, in the form annexed to these Conditions with such modification as may be necessary.

10.1 **Performance Security**

If the Contract requires the Contractor to obtain security for his proper performance of the Contract, he shall obtain and provide to the Employer, such security within 30 days after the receipt of the Letter of Acceptance, in the sum stated in the Appendix to Tender. When providing such security to the Employer, the Contractor shall notify the Engineer of so doing. Such security shall be in the form annexed to these Conditions or in such other form as may be agreed between the Employer and the Contractor. The institution providing such security shall be subject to the approval of the Employer. The cost of complying with the requirements of this Clause shall be borne by the Contractor, unless the Contract otherwise provides.

10.2 **Period of Validity of Performance Security**

The performance security shall be valid until the Contractor has executed and completed the Works and remedied any defects therein in accordance with the Contract. No claim shall be made against such security after the issue of the Defects Liability Certificate in accordance with Sub-Clause 62.1 and such security shall be returned to the Contractor within 14 days of the issue of the said Defects Liability Certificate.

10.3 **Claims under Performance Security**

Prior to making a claim under the performance security the Employer shall, in every case, notify the Contractor stating the nature of the default in respect of which the claim is to be made.

11.1 **Inspection of Site**

The Employer shall have made available to the Contractor, before the submission by the Contractor of the Tender, such data on hydrological and sub-surface conditions as have been obtained by or on behalf of the Employer from investigations undertaken relevant to the Works but the Contractor shall be responsible for his own interpretation thereof.

The Contractor shall be deemed to have inspected and examined the Site and its surroundings and information available in connection therewith and to have satisfied himself (so far as is practicable, having regard to considerations of cost and time) before submitting his Tender, as to:

(a) the form and nature thereof, including the sub-surface conditions,

(b) the hydrological and climatic conditions,

(c) the extent and nature of work and materials necessary for the execution and completion of the Works and the remedying of any defects therein, and

(d) the means of access to the Site and the accommodation he may require,

and, in general, shall be deemed to have obtained all necessary information, subject as above mentioned, as to risks, contingencies and all other circumstances which may influence or affect his Tender.

The Contractor shall be deemed to have based his Tender on the data made available by the Employer and on his own inspection and examination, all as aforementioned.

12.1 **Sufficiency of Tender**

The Contractor shall be deemed to have satisfied himself as to the correctness and sufficiency of the Tender and of the rates and prices stated in the Bill of Quantities, all of which shall, except insofar as it is otherwise provided in the Contract, cover all his obligations under the Contract (including those in respect of the supply of goods, materials, Plant or services or of contingencies for which there is a Provisional Sum) and all matters and things necessary for the proper execution and completion of the Works and the remedying of any defects therein.

12.2 **Not Foreseeable Physical Obstructions or Conditions**

If, however, during the execution of the Works the Contractor encounters physical obstructions or physical conditions, other than climatic conditions on the Site, which obstructions or conditions were, in his opinion, not foreseeable by an experienced contractor, the Contractor shall forthwith give notice thereof to the Engineer, with a copy to the Employer. On receipt of such notice, the Engineer shall if in his opinion such obstructions or conditions could not have been reasonably foreseen by an experienced contractor, after due consultation with the Employer and the Contractor, determine:

(a) any extension of time to which the Contractor is entitled under Clause 44, and

(b) the amount of any costs which may have been incurred by the Contractor by reason of such obstructions or conditions having been encountered, which shall be added to the Contract Price,

and shall notify the Contractor accordingly, with a copy to the Employer. Such determination shall take account of any instruction which the Engineer may issue to the Contractor in connection therewith, and any proper and reasonable measures acceptable to the Engineer which the Contractor may take in the absence of specific instructions from the Engineer.

13.1 **Work to be in Accordance with Contract**

Unless it is legally or physically impossible, the Contractor shall execute and complete the Works and remedy any defects therein in strict accordance with the Contract to the satisfaction of the Engineer. The Contractor shall comply with and adhere strictly to the Engineer's instructions on any matter, whether mentioned in the Contract or not, touching or concerning the Works. The Contractor shall take instructions only from the Engineer (or his delegate).

14.1 **Programme to be Submitted**

The Contractor shall, within the time stated in Part II of these Conditions after the date of the Letter of Acceptance, submit to the Engineer for his consent a programme, in such form and detail as the Engineer shall reasonably prescribe, for the execution of the Works. The Contractor shall, whenever required by the Engineer, also provide in writing for his information a general description of the arrangements and methods which the Contractor proposes to adopt for the execution of the Works. The Employer shall also be provided a copy of each document provided by the Contractor for record and information.

14.2 **Revised Programme**

If at any time it should appear to the Engineer that the actual progress of the Works does not conform to the programme to which consent has been given under Sub-Clause 14.1, the Contractor shall produce, at the request of the Engineer, a revised programme showing the

modifications to such programme necessary to ensure completion of the Works within the Time for Completion. The Employer shall also be provided a copy of each document provided by the Contractor for record and information.

14.3 **Cash Flow Estimate to be Submitted**

The Contractor shall, within the time stated in Part II of these Conditions after the date of the Letter of Acceptance, provide to the Engineer for his information a detailed cash flow estimate, in quarterly periods, of all payments to which the Contractor will be entitled under the Contract and the Contractor shall subsequently supply revised cash flow estimates at quarterly intervals, if required to do so by the Engineer. The Employer shall also be provided a copy of each document provided by the Contractor for record and information.

14.4 **Contractor not Relieved of Duties or Responsibilities**

The submission to and consent by the Engineer of such programmes or the provision of such general descriptions or cash flow estimates shall not relieve the Contractor of any of his duties or responsibilities under the Contract.

15.1 **Contractor's Superintendence**

The Contractor shall provide all necessary superintendence during the execution of the Works and as long thereafter as the Engineer may consider necessary for the proper fulfilling of the Contractor's obligations under the Contract. The Contractor, or a competent and authorised representative approved of by the Engineer, which approval may at any time be withdrawn, shall give his whole time to the superintendence of the Works. Such authorised representative shall receive, on behalf of the Contractor, instructions from the Engineer.

If approval of the representative is withdrawn by the Engineer, the Contractor shall, as soon as is practicable, having regard to the requirement of replacing him as hereinafter mentioned, after receiving notice of such withdrawal, remove the representative from the Works and shall not thereafter employ him again on the Works in any capacity and shall replace him by another representative approved by the Engineer.

16.1 **Contractor's Employees**

The Contractor shall provide on the Site in connection with the execution and completion of the Works and the remedying of any defects therein:

(a) only such technical assistants as are skilled and experienced in their respective callings and such foremen and leading hands as are competent to give proper superintendence of the Works, and

(b) such skilled, semi skilled and unskilled labour as is necessary for the proper and timely fulfilling of the Contractor's obligations under the Contract.

16.2 **Engineer at Liberty to Object**

The Engineer shall be at liberty to object to and require the Contractor to remove forthwith from the Works any person provided by the Contractor who, in the opinion of the Engineer, misconducts himself, or is incompetent or negligent in the proper performance of his duties, or whose presence on Site is otherwise considered by the Engineer to be undesirable, and such person shall not be again allowed upon the Works without the consent of the Engineer. Any person so removed from the Works shall be replaced as soon as possible. The Employer may also register objection in this regard for reasonable decision by the Engineer.

17.1 **Setting-out**

The Contractor shall be responsible for:

(a) the accurate setting-out of the Works in relation to original points, lines and levels of reference given by the Engineer in writing,

(b) the correctness, subject as above mentioned of the position, levels dimensions and alignment of all parts of the Works, and

(c) the provision of all necessary instruments, appliances and labour in connection with

the foregoing responsibilities.

If, at any time during the execution of the Works, any error appears in the position, levels, dimensions or alignment of any part of the Works, the Contractor, on being required so to do by the Engineer, shall, at his own cost, rectify such error to the satisfaction of the Engineer, unless such error is based on incorrect data supplied in writing by the Engineer, in which case the Engineer shall determine an addition to the Contract Price in accordance with Clause 52 and shall notify the Contractor accordingly, with a copy to the Employer.

The checking of any setting-out or of any line or level by the Engineer shall not in any way relieve the Contractor of his responsibility for the accuracy thereof and the Contractor shall carefully protect and preserve all bench-marks, sight-rails, pegs and other things used in setting-out the Works.

18.1 **Boreholes and Exploratory Excavation**

If, at any time during the execution of the Works, the Engineer requires the Contractor to make boreholes or to carry out exploratory excavation, such requirement shall be the subject of an instruction in accordance with Clause 51, unless an item or a Provisional Sum in respect of such work is included in the Bill of Quantities.

19.1 **Safety, Security and Protection of the Environment**

The Contractor shall, throughout the execution and completion of the Works and the remedying of any defects therein:

(a) have full regard for the safety of all persons entitled to be upon the Site and keep the Site (so far as the same is under his control) and the Works (so far as the same are not completed or occupied by the Employer) in an orderly state appropriate to the avoidance of danger to such persons,

(b) provide and maintain at his own cost all lights, guards, fencing, warning signs and watching, when and where necessary or required by the Engineer or by any duly constituted authority, for the protection of the Works or for the safety and convenience of the public or others, and

(c) take all reasonable steps to protect the environment on and off the Site and to avoid damage or nuisance to persons or to property of the public or others resulting from pollution, noise or other causes arising as a consequence of his methods of operation.

19.2 **Employer's Responsibilities**

If under Clause 31 the Employer shall carry out work on the Site with his own workmen he shall, in respect of such work:

(a) have full regard to the safety of all persons entitled to be upon the Site, and

(b) keep the Site in an orderly state appropriate to the avoidance of danger to such persons.

If under Clause 31 the Employer shall employ other contractors on the Site he shall require them to have the same regard for safety and avoidance of danger.

20.1 **Care of Works**

The Contractor shall take full responsibility for the care of the Works and materials and Plant for incorporation therein from the Commencement Date until the date of issue of the Taking-Over Certificate for the whole of the Works, when the responsibility for the said care shall pass to the Employer. Provided that:

(a) if the Engineer issues a Taking-Over Certificate for any Section or part of the Permanent Works the Contractor shall cease to be liable for the care of that Section or part from the date of issue of the Taking-Over Certificate, when the responsibility for the care of that Section or part shall pass to the Employer, and

(b) the Contractor shall take full responsibility for the care of any outstanding Works and materials and Plant for incorporation therein which he undertakes to finish during the

Defects Liability Period until such outstanding Works have been completed pursuant to Clause 49.

20.2 **Responsibility to Rectify Loss or Damage**

If any loss or damage happens to the Works, or any part thereof, or materials or Plant for incorporation therein, during the period for which the Contractor is responsible for the care thereof, from any cause whatsoever, other than the risks defined in Sub-Clause 20.4, the Contractor shall, at his own cost, rectify such loss or damage so that the Permanent Works conform in every respect with the provisions of the Contract to the satisfaction of the Engineer. The Contractor shall also be liable for any loss or damage to the Works occasioned by him in the course of any operations carried out by him for the purpose of complying with his obligations under Clauses 49 and 50.

20.3 **Loss or Damage Due to Employer's Risks**

In the event of any such loss or damage happening from any of the risks defined in Sub-Clause 20.4, or in combination with other risks, the Contractor shall, if and to the extent required by the Engineer, rectify the loss or damage and the Engineer shall determine an addition to the Contract Price in accordance with Clause 52 and shall notify the Contractor accordingly, with a copy to the Employer. In the case of a combination or risks causing loss or damage any such determination shall take into account the proportional responsibility of the Contractor and the Employer.

20.4 **Employer's Risks**

The Employer's risks are:

(a) war, hostilities (whether war be declared or not), invasion, act of foreign enemies,
(b) rebellion, revolution, insurrection, or military or usurped power, or civil war,
(c) ionising radiations, or contamination by radio-activity from any nuclear fuel, or from any nuclear waste from the combustion of nuclear fuel, radio-active toxic explosive, or other hazardous properties of any explosive nuclear assembly or nuclear component thereof,
(d) pressure waves caused by aircraft or other aerial devices travelling at sonic or supersonic speeds,
(e) riot, commotion or disorder, unless solely restricted to employees of the Contractor or of his Subcontractor and arising from the conduct of the Works,
(f) loss or damage due to the use or occupation by the Employer of any Section or part of the Permanent Works, except as may be provided for in the Contract,
(g) loss or damage to the extent that it is due to the design of the Works, other than any part of the design provided by the Contractor or for which the Contractor is responsible. [It shall be ensured that the Design Consultants remain available for Top Supervision and rectification of any subsequent faults/ issues till the successful completion of the project/ closing of the contract including defect liability period if any];
(h) any operation of the forces of nature against which an experienced contractor could not reasonably have been expected to take precautions.

21.1 **Insurance of Works and Contractor's Equipment**

The Contractor shall, without limiting his or the Employer's obligations and responsibilities under Clause 20, insure:

(a) the Works, together with materials and Plant for incorporation therein, to the full replacement cost (the term “cost” in this context shall include profit),

(b) an additional sum of 15 per cent of such replacement cost, or as may be specified in Part II of these Conditions, to cover any additional costs of and incidental to the rectification of loss or damage including professional fees and the cost of demolishing and removing any part of the Works and of removing debris of whatsoever nature, and

(c) the Contractor's Equipment and other things brought onto the Site by the Contractor, for a sum sufficient to provide for their replacement at the Site.

21.2 **Scope of Cover**

The insurance in paragraphs (a) and (b) of Sub-Clause 21.1 shall be in the joint names of the Contractor and the Employer and shall cover:

(a) the Employer and the Contractor against all loss or damage from whatsoever cause arising, other than as provided in Sub-Clause 21.4, form the start of work at the Site until the date of issue of the relevant Taking-Over Certificate in respect of the Works or any Section or part thereof as the case may be, and

(b) the Contractor for his liability:

(i) during the Defects Liability Period for loss or damage arising from a cause occurring prior to the commencement of the Defects Liability Periods, and

(ii) for loss or damage occasioned by the Contractor in the course of any operations carried out by him for the purpose of complying with his obligations under Clauses 49 and 50.

21.3 **Responsibility for Amounts not Recovered**

Any amounts not insured or not recovered from the insurers shall be borne by the Employer or the Contractor in accordance with their responsibilities under Clause 20.

21.4 **Exclusions**

There shall be no obligation for the insurances in Sub-Clause 21.1 to include loss or damage caused by:

(a) war, hostilities (where war be declared or not), invasion, act of foreign enemies,

(b) rebellion, revolution, insurrection, or military or usurped power, or civil war,

(c) ionising, radiations, or contamination by radio-activity from any nuclear fuel, or from any nuclear waste from the combustion of nuclear fuel, radio-active toxic explosive or other hazardous properties of any explosive nuclear assembly or nuclear component thereof, or

(d) pressure waves caused by aircraft or other aerial devices travelling at sonic or supersonic speeds.

22.1 **Damage to Persons and Property**

The Contractor shall, except if and so far as the Contract provides otherwise, indemnify the Employer against all losses and claims in respect of:

(a) death of or injury to any person, or

(b) loss of or damage to any property (other than the Works),

which may arise out of or in consequence of the execution and completion of the Works and the remedying of any defects therein, and against all claims, proceedings, damages, costs, charges and expenses whatsoever in respect thereof or in relation thereto, subject to the exceptions defined in Sub-Clause 22.2.

22.2 **Exceptions**

The "exceptions" referred to in Sub-Clause 22.1 are:

(a) the permanent use or occupation of land by the Works, or any part thereof,

(b) the right of the Employer to execute the Works, or any part thereof, on, over, under, is or through any land,

(c) damage to property which is the unavoidable result of the execution and completion of the Works, or the remedying of any defects therein, in accordance with the Contract, and

(d) death of or injury to persons or loss of or damage to property resulting from any act or neglect of the Employer, his agents servants or other contractors, not being employed by the Contractor, or in respect of any claims, proceedings, damages, costs, charges and expenses in respect thereof or in relation thereto or, where the injury or damage

was contributed to by the Contractor, his servants or agents, such part of the said injury or damage as may be just and equitable having regard to the extent of the responsibility of the Employer, his servants or agents or other contractors for the injury or damage.

22.3 **Indemnity by Employer**

The Employer shall indemnify the Contractor against all claims, proceedings, damages, costs, charges and expenses in respect of the matters referred to in the exceptions defined in Sub-Clause 22.2

23.1 **Third Party Insurance (including Employer's Property)**

The Contractor shall, without limiting his or the Employer's obligation and responsibilities under Clause 22, insure, in the joint names of the Contractor and the Employer, against liabilities for death of or injury to any person (other than as provided in Clause 24) or loss of or damage to any property (other than the Works) arising out of the performance of the Contract, other than the exceptions defined in paragraphs (a), (b) and (c) of Sub-Clause 22.2.

23.2 **Minimum Amount of Insurance**

Such insurance shall be for at least the amount stated in the Appendix to Tender.

23.3 **Cross Liabilities**

The insurance policy shall include a cross liability clause such that the insurance shall apply to the Contractor and to the Employer as separate insureds.

24.1 **Accident or Injury to Workmen**

The Employer shall not be liable for or in respect of any damages or compensation payable to any workman or other person in the employment of the Contractor or any Subcontractor, other than death or injury resulting from any act or default of the Employer, his agents or servants. The Contractor shall indemnify and keep indemnified the Employer against all such damages and compensation, other than those for which the Employer is liable as aforesaid, and against all claims, proceedings, damages, costs, charges, and expenses whatsoever in respect thereof or in relation thereto.

24.2 **Insurance Against Accident to Workmen**

The Contractor shall insure against such liability and shall continue such insurance during the whole of the time that any persons are employed by him on the Works. Provided that, in respect of any persons employed by any Subcontractor, the Contractor's obligations to insure as aforesaid under the Sub-Clause shall be satisfied if the Subcontractor shall have insured against the liability in respect of such persons in such manner that the Employer is indemnified under the policy, but the Contractor shall require such Subcontractor to produce to the Employer, when required, such policy of insurance and the receipt for the payment of the current premium.

25.1 **Evidence and Terms of Insurances**

The Contractor shall provide evidence to the Employer prior to the start of work at the Site that the insurances required under the Contract have been effected and shall, within 84 days of the Commencement Date, provide the insurance policies to the Employer. When providing such evidence and such policies to the Employer, the Contractor shall notify the Engineer of so doing. Such insurance policies shall be consistent with the general terms agreed prior to the issue of the Letter of Acceptance. The Contractor shall effect all insurances for which he is responsible with insurers and in terms approved by the Employer.

25.2 **Adequacy of Insurances**

The Contractor shall notify the insurers of changes in the nature, extent or programme for the execution of the Works and ensure the adequacy of the insurances at all times in accordance with the terms of the Contract and shall, when required, produce to the Employer the insurance policies in force and the receipts for payment of the current premiums.

25.3 **Remedy on Contractor's Failure to Insure**

If the Contractor fails to effect and keep in force any of the insurances required under the Contract, or fails to provide the policies to the Employer within the period required by Sub-Clause 25.1, then and in any such case the Employer may effect and keep in force any such insurances and pay any premium as may be necessary for that purpose and from time to time deduct the amount so paid from any monies due or to become due to the Contractor, or recover the same as a debt due from the Contractor.

25.4 **Compliance with Policy Conditions**

In the event that the Contractor or the Employer fails to comply with conditions imposed by the insurance policies effected pursuant to the Contract, each shall indemnify the other against all losses and claims arising from such failure.

26.1 **Compliance with Statutes, Regulations**

The Contractor shall conform in all respects, including by the giving of all notices and the paying of all fees, with the provisions of:

(a) any National or State Statute, Ordinance, or other Law, or any regulation, or bye-law of any local or other duly constituted authority in relation to the execution and completion of the Works and the remedying of any defects therein, and

(b) the rules and regulations of all public bodies and companies whose property or rights are affected or may be affected in any way by the Works,

and the Contractor shall keep the Employer indemnified against all penalties and liability of every kind for breach of any such provisions. Provided always that the Employer shall be responsible for obtaining any planning, zoning or other similar permission required for the Works to proceed and shall indemnify the Contractor in accordance with Sub-Clause 22.3.

27.1 **Fossil**

All fossils, coins, articles of value or antiquity and structures and other remains or things of geological or archaeological interest discovered on the Site shall, as between the Employer and the Contractor, be deemed to be the absolute property of the Employer. The Contractor shall take reasonable precautions to prevent his workmen or any other persons from removing or damaging any such article or thing and shall, immediately upon discovery thereof and before removal, acquaint the Engineer of such discovery and carry out the Engineer's instructions for dealing with the same. If, by reason of such instructions, the Contractor suffers delay and/or incurs costs then the Engineer shall, after due consultation with the Employer and the Contractor, determine:

(a) any extension of time to which the Contractor is entitled under Clause 44, and
(b) the amount of such costs, which shall be added to the Contract Price,

and shall notify the Contractor accordingly, with a copy to the Employer.

28.1 **Patent Rights**

The Contractor shall save harmless and indemnify the Employer from and against all claims and proceedings for or on account of infringement of any patent rights, design trademark or name or other protected rights in respect of any Contractor's Equipment, materials or Plant used for or in connection with or for incorporation in the Works and from and against all damages, costs, charges and expenses whatsoever in respect thereof or in relation thereto, except where such infringement results from compliance with the design or Specification provided by the Engineer.

28.2 **Royalties**

Except where otherwise stated, the Contractor shall pay all tonnage and other royalties, rent and other payments or compensation, if any, for getting stone, sand, gravel, clay or other materials required for the Works.

29.1 **Interference with Traffic and Adjoining Properties**

All operations necessary for the execution and completion of the Works and the remedying

of any defects therein shall, so far as compliance with the requirements of the Contract permits, be carried on so as not to interfere unnecessarily or improperly with:

(a) the convenience of the public, or

(b) the access to, use and occupation of public or private roads and footpaths to or of properties whether in the possession of the Employer or of any other person.

The Contractor shall save harmless and indemnify the Employer in respect of all claims, proceedings, damages, costs, charges and expenses whatsoever arising out of, or in relation to, any such matters insofar as the Contractor is responsible therefore.

30.1 **Avoidance of Damage to Roads**

The Contractor shall use every reasonable means to prevent any of the roads or bridges communicating with or on the routes to the Site from being damaged or injured by any traffic of the Contractor or any of his Subcontractors and, in particular, shall select routes, choose and use vehicles and restrict and distribute loads so that any such extraordinary traffic as will inevitably arise from the moving of materials, Plant, Contractor's Equipment or Temporary Works from and to the Site shall be limited, as far as reasonably possible, and so that no unnecessary damage or injury may be occasioned to such roads and bridges.

30.2 **Transport of Contractor's Equipment or Temporary Works**

Save insofar as the Contract otherwise provides, the Contractor shall be responsible for and shall pay the cost of strengthening any bridges or altering or improving any road communicating with or on the routes to the Site to facilitate the movement of Contractor's Equipment or Temporary Works and the Contractor shall indemnify and keep indemnified the Employer against all claims for damage to any such road or bridge caused by such movement, including such claims as may be made directly against the Employer, and shall negotiate and pay all claims arising solely out of such damage.

30.3 **Transport of Materials or Plant**

If, notwithstanding Sub-Clause 30.1, any damage occurs to any bridge or road communicating with or on the routes to the Site arising from the transport of materials or Plant, the Contractor shall notify the Engineer with a copy to the Employer, as soon as he becomes aware of such damage or as soon as he receives any claim from the authority entitled to make such claim. Where under any law or regulation the haulier of such materials or Plant is required to indemnify the road authority against damage the Employer shall not be liable for any costs, charges or expenses in respect thereof or in relation thereto. In other cases the Employer shall negotiate the settlement of and pay all sums due in respect of such claim and shall indemnify the Contractor in respect thereof and in respect of all claims, proceedings damages, costs, charges and expenses in relation thereto. Provided that if and so far as any such claim or part thereof is, in the opinion of the Engineer, due to any failure on the part of the Contractor to observe and perform his obligations under Sub-Clause 30.1, then the amount determined by the Engineer, after due consultation with the Employer and the Contractor, to be due to such failure shall be recoverable from the Contractor by the Employer and may be deducted by the Employer from any monies due or to become due to the Contractor and the Engineer shall notify the Contractor accordingly, with a copy to the Employer. Provided also that the Employer shall notify the Contractor whenever a settlement is to be negotiated and, where any amount may be due from the Contractor, the Employer shall consult with the Contractor before such settlement is agreed.

30.4 **Waterborne Traffic**

Where the nature of the Works is such as to require the use by the Contractor of waterborne transport the foregoing provisions of this Clause shall be construed as though "road" included a lock, dock, sea wall or other structure related to a waterway and "vehicle" included craft, and shall have effect accordingly.

31.1 **Opportunities for Other Contractors**

The Contractor shall, in accordance with the requirements of the Engineer, afford all reasonable opportunities for carrying out their work to:

(a) any other contractors employed by the Employer and their workmen,

(b) the workmen of the Employer, and

(c) the workmen of any duly constituted authorities who may be employed in the execution on or near the Site of any work not included in the Contract or of any contract which the Employer may enter into in connection with or ancillary to the Works.

31.2 **Facilities for Other Contractors**

If, however, pursuant to Sub-Clause 31.1 the Contractor shall, on the written request of the Engineer:

(a) make available to any other contractor, or to the Employer or any such authority, any roads or ways for the maintenance of which the Contractor is responsible,

(b) permit the use, by any such, of Temporary Works or Contractor's Equipment on the Site, or

(c) provide any other service of whatsoever nature for any such,

the Engineer shall determine an addition to the Contract Price in accordance with Clause 52 and shall notify the Contractor accordingly, with a copy to the Employer.

32.1 **Contractor to Keep Site Clear**

During the execution of the Works the Contractor shall keep the Site reasonably free from all unnecessary obstruction and shall store or dispose of any Contractor's Equipment and surplus materials and clear away and remove from the Site any wreckage, rubbish or Temporary Works no longer required.

33.1 **Clearance of Site on Completion**

Upon the issue of any Taking-Over Certificate the Contractor shall clear away and remove from that part of the Site to which such Taking-Over Certificate relates all Contractor's Equipment, surplus materials, rubbish and Temporary Works of every kind, and leave such part of the Site and Works clean and in a workmanlike condition to the satisfaction of the Engineer. Provided that the Contractor shall be entitled to retain on Site, until the end of the Defects Liability Period, such materials, Contractor's Equipment and Temporary Works as are required by him for the purpose of fulfilling his obligations during the Defects Liability Period.

Labour

34.1 **Engagement of Staffs and Labour**

The Contractor shall, unless otherwise provided in the Contract, make his own arrangements for the engagement of all staff and labour, local or other, and for their payment, housing, feeding and transport.

35.1 **Returns of Labour and Contractor's Equipment**

The Contractor shall, if required by the Engineer, deliver to the Engineer a return in detail, in such form and at such intervals as the Engineer may prescribe, showing the staff and the numbers of the several classes of labour from time to time employed by the Contractor on the Site and such information respecting Contractor's Equipment as the Engineer may require.

Materials, Plant and Workmanship

36.1 **Quality of Materials, Plant and Workmanship**

All materials, Plant and workmanship shall be:

(a) of the respective kinds described in the Contract and in accordance with the Engineer's instructions, and

(b) subjected from time to time to such tests as the Engineer may require at the place of manufacture, fabrication or preparation, or on the Site or at such other place or places as may be specified in the Contract, or at all or any of such places.

The Contractor shall provide such assistance, labour, electricity, fuels, stores, apparatus and instruments as are normally required for examining, measuring and testing any materials or Plant and shall supply samples of materials, before incorporation in the Works, for testing as may be selected and required by the Engineer.

36.2 **Cost of Samples**

All samples shall be supplied by the Contractor at his own cost if the supply thereof is clearly intended by or provided for in the Contract.

36.3 **Cost of Tests**

The cost of making any test shall be borne by the Contractor if such test is:

(a) clearly intended by or provided for in the Contract, or

(b) particularised in the Contract (in cases only for a test under load or of a test to ascertain whether the design of any finished or partially finished work is appropriate for the purposes which it was intended to fulfil) in sufficient detail to enable the Contractor to price or allow for the same in his Tender.

36.4 **Cost of Tests not Provided for**

If any test required by the Engineer which is:

(a) not intended by or provided for,

(b) (in the cases above mentioned) not so particularised, or

(c) (through so intended or provided for) required by the Engineer to be carried out at any place other than the Site or the place of manufacture, fabrication or preparation of the materials or Plant tested,

shows the materials, Plant or workmanship not to be in accordance with the provisions of the Contract to the satisfaction of the Engineer, then the cost of such test shall be borne by the Contractor, but in any other case Sub-Clause 36.5 shall apply.

36.5 **Engineer's Determination where Tests not Provided for**

Where, pursuant to Sub-Clause 36.4, this Sub-Clause applies the Engineer shall, after due consultation with the Employer and the Contractor, determine:

(a) any extension of time of which the Contractor is entitled under Clause 44, and

(b) the amount of such costs, which shall be added to the Contract Price,

and shall notify the Contractor accordingly, with a copy to the Employer.

37.1 **Inspection of Operations**

The Engineer, and any person authorised by him, shall at all reasonable times have access to the Site and to all workshops and places where materials or Plant are being manufactured, fabricated or prepared for the Works and the Contractor shall afford every facility for and every assistance in obtaining the right to such access. The Employer may also inspect the site/ works anytime and may record and duly communicate the observations, specially w.r.t. quality and quantity, for reasonable and just decision by the Engineer for which the Engineer shall be personally held responsible along-with the Resident Supervision firm if any which employed the Engineer.

37.2 **Inspection and Testing**

The Engineer shall be entitled, during manufacture, fabrication or preparation to inspect and test the materials and Plant to be supplied under the Contract. If materials or Plant are being manufactured, fabricated or prepared in workshops or places other than those of the

Contractor, the Contractor shall obtain permission for the Engineer to carry out such inspection and testing in those workshops or places. Such inspection or testing shall not release the Contractor from any obligation under the Contract. The Employer may also inspect the site/ works anytime and may record and duly communicate the observations, specially w.r.t. quality and quantity, for reasonable and just decision by the Engineer for which the Engineer shall be personally held responsible along-with the Resident Supervision firm if any which employed the Engineer.

37.3 **Dates for Inspection and Testing**

The Contractor shall agree with the Engineer on the time and place for the inspection or testing of any materials or Plant as provided in the Contract. The Engineer shall give the Contractor not less than 24 hours notice of his intention to carry out the inspection or to attend the tests. If the Engineer, or his duly authorised representative, does not attend on the date agreed, the Contractor may, unless otherwise instructed by the Engineer, proceed with the tests, which shall be deemed to have been made in the presence of the Engineer. The Contractor shall forthwith forward to the Engineer duly certified copies of the tests readings. If the Engineer has not attended the tests, he shall accept the said readings as accurate.

37.4 **Rejection**

If, at the time and place agreed in accordance with Sub-Clause 37.3, the materials or Plant are not ready for inspection or testing or if, as a result of the inspection or testing referred to in this Clause, the Engineer determines that the materials or Plant are defective or otherwise not in accordance with the Contract, he may reject the materials or Plant and shall notify the Contractor thereof immediately. The notice shall state the Engineer's objections with reasons. The Contractor shall then promptly make good the defect or ensure that rejected materials or Plant comply with the Contract. If the Engineer so requests, the tests of rejected materials or Plant shall be made or repeated under the same terms and conditions. All costs incurred by the Employer by the repetition of the test shall after due consultation with the Employer and the Contractor, be determined by the Engineer and shall be recoverable from the Contractor by the Employer and may be deducted from any monies due or to become due to the Contractor and the Engineer shall notify the Contractor accordingly, with a copy to the Employer.

37.5 **Independent Inspection**

The Engineer may delegate inspection and testing of materials or Plant to an independent inspector. Any such delegation shall be effected in accordance with Sub-Clause 2.4 and for this purpose such independent inspector shall be considered as an assistant of the Engineer. Notice of such appointment (not being less than 14 days) shall be given by the Engineer to the Contractor.

38.1 **Examination of Work before Covering up**

No part of the works shall be covered up or put out of view without the approval of the Engineer and the Contractor shall afford full opportunity for the Engineer to examine and measure any such part of the Works which is about to be covered up or put out of view and to examine foundations before any part of the Works is placed thereon. The Contractor shall give notice to the Engineer whenever any such part of the Works or foundations is or are ready or about to be ready for examination and the Engineer shall, without unreasonable delay, unless he considers it unnecessary and advises the Contractor accordingly, attend for the purpose of examining and measuring such part of the Works or of examining such foundations. A copy of such notices shall also be communicated to the Employer.

38.2 **Uncovering and Making Openings**

The Contractor shall uncover any part of the Works or make openings in or through the same as the Engineer may from time to time instruct and shall reinstate and make good such part. If any such part has been covered up or put out of view after compliance with the requirement of Sub-Clause 38.1 and is found to be executed in accordance with the Contract, the Engineer shall, after due consultation with the Employer and the Contractor, determine the amount the Contractor's costs in respect of such of uncovering, making openings in or

through, reinstating and making good the same, which shall be added to the Contract Price, and shall notify the Contractor accordingly, with a copy to the Employer. In any other case all costs shall be borne by the Contractor.

39.1 **Removal of Improper Work, Materials or Plant**

The Engineer shall have authority to issue instructions from time to time, for:

(a) the removal from the Site, within such time or times as may be specified in the instruction, of any materials or Plant which, in the opinion of the Engineer, are not in accordance with the Contract,

(b) the substitution of proper and suitable materials or Plant, and

(c) the removal and proper re-execution, notwithstanding any previous test thereof or interim payment therefore, of any work which, in respect of

(i) materials, Plant or workmanship, or

(ii) design by the Contractor or for which he is responsible,

is not, in the opinion of the Engineer, in accordance with the Contract.

39.2 **Default of Contractor in Compliance**

In case of default on the part of Contractor in carrying out such instruction within the time specified therein or, if none, within a reasonable time, the Employer shall be entitled to employ and pay other persons to carry out the same and all costs consequent thereon or incidental thereto shall, after due consultation with the Employer and the Contractor, be determined by the Engineer and shall be recoverable from the Contractor by the Employer, and may be deducted by the Employer from any monies due or to become due to the Contractor and the Engineer shall notify the Contractor accordingly, with a copy to the Employer.

Suspension

40.1 **Suspension of Work**

The Contractor shall, on the instructions of the Engineer, suspend the progress of the Works or any part thereof for such time and in such manner as the Engineer may consider necessary and shall, during such suspension, properly protect and secure the Works or such part thereof so far as is necessary in the opinion of the Engineer. Unless such suspension is:

(a) otherwise provided for in the Contract,

(b) necessary by reason of some default of or breach of contract by the Contractor or for which he is responsible,

(c) necessary by reason of climatic conditions of the Site, or

(d) necessary for the proper execution of the Works or for the safety of the Works or any part thereof (save to the extent that such necessity arises from any act or default by the Engineer or the Employer or from any of the risks defined in Sub-Clause 20.4), Sub-Clause 40.2 shall apply.

40.2 **Engineer's Determination following Suspension**

Where, if specifically mentioned in the SCC, pursuant to Sub-Clause 40.1, this Sub-Clause applies the Engineer shall, after due consultation with the Employer and the Contractor, determine:

(a) any extension of time to which the Contractor is entitled under Clause 44, and

(b) the amount, which shall be added to the Contract Price, in respect of the cost incurred by the Contractor by reason of such suspension,

and shall notify the Contractor accordingly, with a copy to the Employer *{inclusion of this clause is to be decided by the procuring agency}*.

40.3 **Suspension lasting more than 84 Days**

If the progress of the Works or any part thereof is suspended on the written instructions of the Engineer and if permission to resume work is not given by the Engineer within a period for 84 days from the date of suspension then, unless such suspension is within paragraph (a), (b), (c) or (d) of Sub-Clause 40.1, the Contractor may give notice to the Engineer requiring permission, within 30 days from the receipt thereof, to proceed with the Works or that part thereof in regard to which progress is suspended. If, within the said time, such permission is not granted, the Contractor may, but is not bound to, elect to treat the suspension, where it affects part only of the Works, as an omission of such part under Clause 51 by giving a further notice to the Engineer to that effect, or, where it affects the whole of the Works, treat the suspension as an event of default by the Employer and terminates his employment under the Contract in accordance with the provisions of Sub-Clause 69.1, whereupon the provisions of Sub-Clause 69.2 and 69.3 shall apply. The above course may be adopted if specifically given in the SCC.

Commencement and Delays

41.1 **Commencement of Works**

The Contractor shall commence the Works as soon as is reasonably possible after the receipt by him of notice to this effect from the Engineer, which notice shall be issued within the time stated in the Appendix to Tender after the date of the Letter of Acceptance. Thereafter, the Contractor shall proceed with the Works with due expedition and without delay.

42.1 **Possession of Site and Access Thereto**

Save insofar as the Contract may prescribe:

(a) the extent of portions of the Site of which the Contractor is to be given possession from time to time,

(b) the order in which such portions shall be made available to the Contractor,

and, subject to any requirement in the Contract as to the order in which the Works shall be executed, the Employer will, with the Engineer's notice to commence the Works, give to the Contractor possession of

(c) so much of the Site, and

(d) such access as, in accordance with the Contract, is to be provided by the Employer as may be required to enable the Contractor to commence and proceed with the execution of the Works in accordance with the programme referred to in Clause 14, if any, and otherwise in accordance with such reasonable proposals as the Contractor shall, by notice to the Engineer with a copy to the Employer, make. The Employer will, from time to time as the Works proceed, give to the Contractor possession of such further portions of the Site as may be required to enable the Contractor to proceed with the execution of the Works with due dispatch in accordance with such programme or proposals, as the case may be.

42.2 **Failure to Give Possession**

If the Contractor suffers delay and/or incurs costs from failure on the part of the Employer to give possession in accordance with the terms of Sub-Clause 42.1, the Engineer may, after due consultation with the Employer and the Contractor, determine:

(a) any extension of time to which the Contractor is entitled under Clause 44, and

(b) the amount of such costs, which shall be added to the Contract Price,

and shall notify the Contractor accordingly, with a copy to the Employer.

{inclusion of this clause is to be decided by the procuring agency}.

42.3 **Rights of Way and Facilities**

The Contractor shall bear all costs and charges for special or temporary wayleaves required by him in connection with access to the Site. The Contractor shall also provide at his own cost any additional facilities outside the Site required by him for the purposes of the Works.

43.1 **Time for Completion**

The whole of the Works and, if applicable, any Section required to be completed within a

particular time as stated in the Appendix to Tender, shall be completed, in accordance with the provisions of Clause 48, within the time stated in the Appendix to Tender for the whole of the Works or the Section (as the case may be), calculated from the Commencement Date, or such extended time as may be allowed under Clause 44.

44.1 **Extension of Time for Completion**

In the event of:

(a) the amount or nature of extra or additional work,

(b) any cause of delay referred to in these Conditions,

(c) exceptionally adverse climatic conditions,

(d) any delay, impediment or prevention by the Employer, or

(e) other special circumstances which may occur, other than through a default of or breach of contract by the Contractor or for which he is responsible,

Being such as fairly to entitle the Contractor to an extension of the Time for Completion of the Works, or any Section or part thereof, the Engineer shall, after due consultation with the Employer and the Contractor, determine the amount of such extension and shall notify the Contractor accordingly, with a copy to the Employer.

44.2 **Contractor to Provide Notification and Detailed Particulars**

Provided that the Engineer is not bound to make any determination unless the Contractor has

(a) within 30 days after such event has first arisen notified the Engineer with a copy to the Employer, and

(b) within 30 days or such other reasonable time as may be agreed by the Engineer, after such notification submitted to the Engineer detailed particulars of any extension of time to which he may consider himself entitled in order that such submission may be investigated at the time.

44.3 **Interim Determination of Extension**

Provided also that where an event has a continuing effect such that it is not practicable for the Contractor to submit detailed particulars within the period of 30 days referred to in Sub-Clause 44.2(b), he shall nevertheless be entitled to an extension of time provided that he has submitted to the Engineer interim particulars at intervals of not more than 30 days and final particulars within 30 days of the end of the effects resulting from the event. On receipt of such interim particulars, the Engineer shall, without undue delay, make an interim determination of extension of time and, on receipt of the final particulars, the Engineer shall review all the circumstances and shall determine an overall extension of time in regard to the event. In both such cases the Engineer shall make his determination after due consultation with the Employer and the Contractor and shall notify the Contractor of the determination, with a copy to the Employer. No final review shall result in a decrease of any extension of time already determined by the Engineer.

45.1 **Restriction on Working Hours**

Subject to any provision to the contrary contained in the Contract, none of the Works shall, save as hereinafter provided, be carried on during the night or on locally recognised days of rest without the consent of the Engineer, except when work is unavoidable or absolutely necessary for the saving of life or property or for the safety of the Works, in which case the Contractor shall immediately advise the Engineer. Provided that the provisions of this Clause shall not be applicable in the case of any work which it is customary to carry out by multiple shifts.

46.1 **Rate of Progress**

If for any reason, which does not entitle the Contractor to an extension of time, the rate of progress of the Works or any Section is at any time, in the opinion of the Engineer, too slow

to comply with the Time for Completion, the Engineer shall so notify the Contractor who shall thereupon take such steps as are necessary, subject to the consent of the Engineer, to expedite progress so as to comply with the Time for Completion. The Contractor shall not be entitled to any additional payment for taking such steps. If, as a result of any notice given by the Engineer under this Clause, the Contractor considers that it is necessary to do any work at night or on locally recognised days of rest, he shall be entitled to seek the consent of the Engineer so to do. Provided that if any steps, taken by the Contractor in meeting his obligations under this Clause, involve the Employer in additional supervision costs, such cost shall, after due consultation with the Employer and the Contractor, be determined by the Engineer and shall be recoverable from the Contractor by the Employer, and may be deducted by the Employer from any monies due or to become due to the Contractor and the Engineer shall notify the Contractor accordingly, with a copy to the Employer.

47.1 **Liquidated Damages for Delay**

If the Contractor fails to comply with the Time for Completion in accordance with Clause 48, for the whole of the Works or, if applicable, any Section within the relevant time prescribed by Clause 43, then the Contractor shall pay to the Employer the relevant sum stated in the Appendix to Tender as liquidated damages for such default and not as a penalty (which sum shall be the only monies due from the Contractor for such default) for every day or part of a day which shall elapse between the relevant Time for Completion and the date stated in a Taking-Over Certificate of the whole of the Works or the relevant Section, subject to the applicable limit stated in the Appendix to Tender. The Employer may, without prejudice to any other method of recovery, deduct the amount of such damages from any monies due or to become due to the Contractor. The payment or deduction of such damages shall not relieve the Contractor from his obligation to complete the Works, or from any other of his obligations and liabilities under the Contract.

47.2 **Reduction of Liquidated Damages**

If, before the Time for Completion of the whole of the Works or, if applicable, any Section, a Taking-Over Certificate has been issued for any part of the Works or of a Section, the liquidated damages for delay in completion of the remainder of the Works or of that Section shall, for any period of delay after the date stated in such Taking-Over Certificate, and in the absence of Alternative provisions in the Contract, be reduced in the proportion which the value of the part so certified bears to the value of the whole of the Works or Section, as applicable. The provisions of this Sub-Clause shall only apply to the rate of liquidated damages and shall not affect the limit thereof.

48.1 **Taking-Over Certificate**

When the whole of the Works have been substantially completed and have satisfactorily passed any Tests on Completion prescribed by the Contract, the Contractor may give a notice to that effect to the Engineer with a copy to the Employer, accompanied by a written undertaking to finish with due expedition any outstanding work during the Defects Liability Period. Such notice and undertaking shall be deemed to be a request by the Contractor for the Engineer to issue a Taking-Over Certificate in respect of the Works. The Engineer shall within 21 days of the date of delivery of such notice, either issue to the Contractor, with a copy to the Employer, a Taking-Over Certificate, stating the date on which, in his opinion, the Works were substantially completed in accordance with the Contract, or give instructions in writing to the Contractor specifying all the work which, in the Engineer's opinion, is required to be done by the Contractor before the issue of such Certificate. The Engineer shall also notify the Contractor of any defects in the Works affecting substantial completion that may appear after such instructions and before completion of the Woks specified therein. The Contractor shall be entitled to receive such Taking-Over Certificate within 21 days of completion, to the satisfaction of the Engineer, of the Works so specified and remedying any defects so notified.

48.2 **Taking Over of Sections or Parts**

Similarly, in accordance with the procedure set out in Sub-Clause 48.1, the Contractor may request and the Engineer shall issue a Taking-Over Certificate in respect of:

(a) any Section in respect of which a separate Time for Completion is provided in the Appendix to Tender,

(b) any substantial part of the Permanent Works which has been both completed to the satisfaction of the Engineer and, otherwise than as provided for in the Contract, occupied or used by the Employer, or

(c) any part of the Permanent Works which the Employer has elected to occupy or use prior to completion (where such prior occupation or use is not provided for in the Contract or has not been agreed by the Contractor as a temporary measure).

48.3 **Substantial Completion of Parts**

If any part of the Permanent Works has been substantially completed and has satisfactorily passed any Tests on Completion prescribed by the Contractor, the Engineer may issue a Taking-Over Certificate in respect of that part of the Permanent Works before completion of the whole of the Works and, upon the issue of such Certificate, the Contractor shall be deemed to have undertaken to complete with due expedition any outstanding work in that part of the Permanent Works during the Defects Liability Period.

48.4 **Surfaces Requiring Reinstatement**

Provided that a Taking-Over Certificate given in respect of any Section or part of the Permanent Works before completion of the whole of the Works shall not be deemed to certify completion of any ground or surfaces requiring reinstatement, unless such Taking-Over Certificate shall expressly so state.

Defects Liability

49.1 **Defects Liability Period**

In these Conditions the expression "Defects Liability Period" shall mean the defects liability period named in the Appendix to Tender, calculated from:

(a) the date of completion of the Works certified by the Engineer in accordance with Clause 48, or

(b) in the event of more than one certificate having issued by the Engineer under Clause 48, the respective dates so certified,

and in relation to the Defects Liability Period the expression "the Works" shall be construed accordingly.

49.2 **Completion of Outstanding Work and Remedying Defects**

To the intent that the Works shall, at or as soon as practicable after the expiration of the Defects Liability Period, be delivered to the Employer in the condition required by the Contract, fair wear and tear excepted, to the satisfaction of the Engineer, the Contractor shall:

(a) complete the work, if any, outstanding on the date stated in the Taking-Over Certificate as soon as practicable after such date, and

(b) execute all such work of amendment, reconstruction, and remedying defects, shrinkages or other faults as the Engineer may, during the Defects Liability Period or within 14 days after its expiration, as a result of an inspection made by or on behalf of the Engineer prior to its expiration, instruct the Contractor to execute.

49.3 **Cost of Remedying Defects**

All work referred to in Sub-Clause 49.2(b) shall be executed by the Contractor at his own cost if the necessity thereof is, in the opinion of the Engineer, due to:

(a) the use of materials, Plant or workmanship not in accordance with the Contract,

(b) where the Contractor is responsible for the design of part of the Permanent Works, any fault i n such design, or

(c) the neglect or failure on the part of the Contractor to comply with any obligation, expressed or implied, on the Contractor's part under the Contract.

If, in the opinion of the Engineer, such necessity is due to any other cause, he shall determine an addition to the Contract Price in accordance with Clause 52 and shall notify the Contractor accordingly, with a copy to the Employer.

49.4 **Contractor's Failure to Carry Out Instructions**

In case of default on the part of the Contractor in carrying out such instruction within a reasonable time, the Employer shall be entitled to employ and pay other persons to carry out the same and if such work is work which, in the opinion of the Engineer, the Contractor was liable to do at his own cost under the Contract, then all cost consequent thereon or incidental thereto shall, after due consultation with the Employer and the Contractor, be determined by the Engineer and shall be recoverable from the Contractor by the Employer, and may be deducted by the Employer from any monies due or to become due to the Contractor and the Engineer shall notify the Contractor accordingly, with a copy to the Employer.

50.1 **Contractor to Search**

If any defect, shrinkage or other fault in the Works appears at any time prior to the end of the Defects Liability Period, the Engineer may instruct the Contractor, with a copy to the Employer, to search under the directions of the Engineer for the cause thereof. Unless such defect, shrinkage or other fault is one for which the Contractor is liable under the Contract, the Engineer shall, after due consultation with the Employer and the Contractor, determine the amount in respect of the costs of such search incurred by the Contractor, which shall be added to the Contract Price and shall notify the Contractor accordingly, with a copy to the Employer. If such defect, shrinkage or other fault is one for which the Contractor is liable, the cost of the work carried out in searching as aforesaid shall be borne by the Contractor and he shall in such case remedy such defect, shrinkage or other fault at his own cost in accordance with the provisions of Clause 49.

Alterations, Additions and Omissions

51.1 **Variations**

The Engineer shall make any variation of the form, quality or quantity of the Works or any part thereof that may, in his opinion, be necessary and for that purpose, or if for any other reason it shall, in his opinion, be appropriate, he shall have the authority to instruct the Contractor to do and the Contractor shall do any of the following:

(a) increase or decrease the quantity of any work included in the Contract,

(b) omit any such work (but not if the omitted work is to be carried out by the Employer or by another contractor),

(c) change the character or quality or kind of any such work,

(d) change the levels, lines, position and dimensions of any part of the Works,

(e) execute additional work of any kind necessary for the completion of the Works, or

(f) change any specified sequence or timing of construction of any part of the Works.

No such variation shall in any way vitiate or invalidate the Contract, but the effect, if any, of all such variations shall be valued in accordance with Clause 52. Provided that where the issue of an instruction to vary the Works is necessitated by some default of or breach of contract by the Contractor or for which he is responsible, any additional cost attributable to such default shall be borne by the Contractor.

51.2 **Instructions for Variations**

The Contractor shall not make any such variation without an instruction of the Engineer. Provided that no instruction shall be required for increase or decrease in the quantity of any work where such increase or decrease is not the result of an instruction given under this

Clause, but is the result of the quantities exceeding or being less than those stated in the Bill of Quantities.

52.1 **Valuation of Variations**

All variations referred to in Clause 51 and any additions to the Contract Price which are required to be determined in accordance with Clause 52 (for the purposes of this Clause referred to as "varied work"), shall be valued at the rates and prices set out in the Contract if, in the opinion of the Engineer, the same shall be applicable. If the Contract does not contain any rates or prices applicable to the varied work, the rates and prices in the Contract shall be used as the basis for valuation so far as may be reasonable, failing which, after due consultation by the Engineer with the Employer and the Contractor, suitable rates or prices shall be agreed upon between the Engineer and the Contractor. In the event of disagreement the Engineer shall fix such rates or prices as are, in his opinion, appropriate and shall notify the Contractor accordingly, with a copy to the Employer. Until such time as rates or prices are agreed or fixed, the Engineer shall determine provisional rates or prices to enable on-account payments to be included in certificates issued in accordance with Clause 60.

52.2 **Power of Engineer to Fix Rates**

Provided that if the nature or amount of any varied work relative to the nature or amount of the whole of the Works or to any part thereof, is such that, in the opinion of the Engineer, the rate or price contained in the Contract for any item of the Works is, by reason of such varied work, rendered inappropriate or inapplicable, then, after due consultation by the Engineer with the Employer and the Contractor, a suitable rate or price shall be agreed upon between the Engineer and the Contractor. In the event of disagreement the Engineer shall fix such other rate or price as is, in his opinion, appropriate and shall notify the Contractor accordingly, with a copy to the Employer. Until such time as rates or prices are agreed or fixed, the Engineer shall determine provisional rates or prices to enable on-account payments to be included in certificates issued in accordance with Clause 60.

Provided also that no varied work instructed to be done by the Engineer pursuant to Clause 51 shall be valued under Sub-Clause 52.1 or under this Sub-Clause unless, within 14 days of the date of such instruction and, other than in the case of omitted work, before the commencement of the varied work, notice shall have been given either:

(a) by the Contractor to the Engineer of his intention to claim extra payment or a varied rate or price, or

(b) by the Engineer to the Contractor of his intention to vary a rate or price.

52.3 **Variations Exceeding 15 per cent**

If, on the issue of the Taking-Over Certificate for the whole of the Works, it is found that as a result of:

(a) all varied work valued under Sub-Clauses 52.1 and 52.2, and

(b) all adjustments upon measurement of the estimated quantities set out in the Bill of Quantities, excluding Provisional Sums, dayworks and adjustment of price made under Clause 70.

but not from any other cause, there have been additions to or deductions from the Contract Price which taken together are in excess of 15 per cent of the "Effective Contract Price" (which for the purposes of this Sub-Clause shall mean the Contract Price, excluding Provisional Sums and allowance for dayworks, if any) then and in such event (subject to any action already taken under any other Sub-Clause of this Clause), after due consultation by the Engineer with the Employer and the Contractor, there shall be added to or deducted from the Contract Price such further sums as may be agreed between the Contractor and the Engineer or, failing agreement, determined by the Engineer having regard to the Contractor's Site and general overhead costs of the Contract. The Engineer shall notify the Contractor of any determination made under this Sub-Clause, with a copy to the Employer. Such sum shall be based only on the amount by which such additions or deductions shall be in excess

of 15 per cent of the Effective Contract Price.

52.4 **Daywork**

The Engineer may, if in his opinion it is necessary or desirable, issue an instruction that any varied work shall be executed on a daywork basis. The Contractor shall then be paid for such varied work under the terms set out in the daywork schedule included in the Contract and at the rates and prices affixed thereto by him in the Tender.

The Contractor shall furnish to the Engineer such receipts or other vouchers as may be necessary to provide the amounts paid and, before ordering material, shall submit to the Engineer quotations for the same for his approval.

In respect of such of the Works executed on a daywork basis , the Contractor shall during the continuance of such work, deliver each day to the Engineer an exact list in duplicate of the names, occupation and time of all workmen employed on such work and a statement, also in duplicate, showing the description and quantity of all materials and Contractor's Equipment used thereon or therefore other than Contractor's Equipment which is included in the percentage addition in accordance with such daywork schedule. One copy of each list and statement will, if correct, or when agreed, be signed by the Engineer and returned to the Contractor.

At the end of each month the Contractor shall deliver to the Engineer a priced statement of the labour, materials and Contractor's Equipment, except as aforesaid, used and the Contractor shall not be entitled to any payment unless such lists and statements have been fully and punctually rendered. Provided always that if the Engineer considers that for any reason the sending of such lists or statements by the Contractor, in accordance with the foregoing provision, was impracticable he shall nevertheless be entitled to authorise payment for such work, either as daywork, on being satisfied as to the time employed and the labour, materials and Contractor's Equipment used on such work, or at such value therefore as shall, in his opinion, be fair and reasonable.

Procedure for Claims

{inclusion of any one or all of the following clauses 53.1 to 53.5 is to be decided by the procuring agency}.

53.1 **Notice of Claims**

Notwithstanding any other provision of the Contract, if the Contractor intends to claim any additional payment pursuant to any Clause of these Conditions or otherwise, he shall give notice of his intention to the Engineer with a copy to the Employer, within 30 days after the event giving rise to the claim has first arisen; provided this is expressly provided in the SCC.

53.2 **Contemporary Records**

Upon the happening of the event referred to in Sub-Clause 53.1, the Contractor shall keep such contemporary records as may reasonably be necessary to support any claim he may subsequently wish to make. Without necessarily admitting the Employer's liability, the Engineer shall, on receipt of a notice under Sub-Clause 53.1, inspect such contemporary records and may instruct the Contractor to keep any further contemporary records as are reasonable and may be material to the claim of which notice has been given. The Contractor shall permit the Engineer, the Employer and the Administrative Department, to inspect all records kept pursuant to this Sub-Clause and shall supply him with copies thereof as and when the Engineer so instructs.

53.3 **Substantiation of Claims**

Within 30 days, or such other reasonable time as may be agreed by the Engineer, of giving notice under Sub-Clause 53.1, the Contractor shall send to the Engineer an account giving detailed particulars of the amount claimed and the grounds upon which the claim is based; provided this is expressly provided in the SCC. Where the event giving rise to the claim has a continuing effect, such account shall be considered to be an interim account and the Contractor shall, at such intervals as the Engineer may reasonably require, send further

interim accounts giving the accumulated amount of the claim and any further grounds upon which it is based. In cases where interim accounts are sent to the Engineer, the Contractor shall send a final account within 30 days of the end of the effects resulting from the event. The Contractor shall send a copy to the Employer and the Administrative Department all accounts sent to the Engineer pursuant to this Sub-Clause.

53.4 **Failure to Comply**

If the Contractor fails to comply with any of the provisions of this Clause in respect of any claim which he seeks to make, his entitlement to payment in respect thereof shall not exceed such amount as the Engineer or any arbitrator or arbitrators appointed pursuant to Sub-Clause 67.3 assessing the claim considers to be verified by contemporary records (whether or not such records were brought to the Engineer's notice as required under Sub-Clause 53.2 and 53.3).

53.5 **Payment of Claims**

The Contractor shall be entitled to have included in any interim payment certified by the Engineer pursuant to Clause 60 such amount in respect of any claim as the Engineer, after due consultation with the Employer and the Contractor, may consider due to the Contractor provided that the Contractor has supplied sufficient particulars to enable the Engineer to determine the amount due. If such particulars are insufficient to substantiate the whole of the claim, the Contractor shall be entitled to payment in respect of such part of the claim as such particulars may substantiate to the satisfaction of the Engineer. The Engineer shall notify the Contractor of any determination made under this Sub-Clause, with a copy to the Employer.

Contractor's Equipment, Temporary Works and Materials

54.1 **Contractor's Equipment, Temporary Works and Materials; Exclusive Use for the Works**

All Contractor's Equipment, Temporary Works and materials provided by the Contractor shall, when brought on to the Site, be deemed to be exclusively intended for the execution of the Works and the Contractor shall not remove the same or any part thereof, except for the purpose of moving it from one part of the Site to another, without the consent of the Engineer. Provided that consent shall not be required for vehicles engaged in transporting any staff, labour, Contractor's Equipment, Temporary Works, Plant or materials to or from the Site.

54.2 **Employer not Liable for Damage**

The Employer shall not at any time be liable, save as mentioned in Clauses 20 and 65, for the loss of or damage to any of the said Contractor's Equipment, Temporary Works or materials.

54.3 **Customs Clearance**

The Employer will use his best endeavours in assisting the Contractor, where required, in obtaining clearance through the Customs of Contractor's Equipment, materials and other things required for the Works.

54.4 **Re-export of Contractor's Equipment**

In respect of any Contractor's Equipment which the Contractor has imported for the purposes of the Works, the Employer will use his best endeavours to assist the Contractor, where required, in procuring any necessary Government consent to the re-export of such Contractor's Equipment by the Contractor upon the removal thereof pursuant to the terms of Contract.

54.5 **Conditions of Hire of Contractor's Equipment**

With a view to securing, in the event of termination under Clause 63, the continued availability, for the purpose of executing the Works, of any hired Contractor's Equipment, the Contractor shall not bring on to the Site any hired Contractor's Equipment unless there

is an agreement for hire thereof (which agreement shall be deemed not to include an agreement for hire purchase) which contains a provision that the owner thereof will, on request in writing made by the Employer within 7 days after the date on which any termination has become effective, and on the Employer undertaking to pay all hire charges in respect thereof from such date, hire such Contractor's Equipment to the Employer on the same terms in all respect as the same was hired to the Contractor save that the Employer shall be entitled to permit the use thereof by any other contractor employed by him for the purpose of execution and completing the Works and remedying any defects therein, under the terms of the said Clause 63.

54.6 **Costs for the Purpose of Clause 63**

In the event of the Employer entering into any agreement for the hire of Contractor's Equipment pursuant to Sub-Clause 54.5, all sums properly paid by the Employer under the provision of any such agreement and all costs incurred by him (including stamp duties) in entering into such agreement shall be deemed, for the purpose of Clause 63, to be part of the cost of executing and completing the Works and the remedying of any defects therein.

54.7 **Incorporation of Clause in Subcontracts**

The Contractor shall, where entering into any subcontract for the execution of any part of the Works, incorporate in such subcontract (by reference or otherwise) the provisions of this Clause in relation to Contractor's Equipment, Temporary Works or materials brought on to the Site by the Subcontractor.

54.8 **Approval of Materials not Implied**

The operation of this Clause shall not be deemed to imply any approval by the Engineer of the materials or other matters referred to therein nor shall it prevent the rejection of any such materials at any time by the Engineer.

Measurement

55.1 **Quantities**

The quantities set out in the Bill of Quantities are the estimated quantities for the Works, and they are not to be taken as the actual and correct quantities of the Works to be executed by the Contractor in fulfillment of his obligations under the Contract.

56.1 **Works to be Measured**

The Engineer shall, except as otherwise stated, ascertain and determine by measurement the value of the Works in accordance with the Contract and the Contractor shall be paid that value in accordance with Clause 60. The Engineer shall, when he requires any part of the Works to be measured, give reasonable notice to the Contractor's authorised agent, who shall:

(a) forthwith attend or send a qualified representative to assist the Engineer in making such measurement, and

(b) supply all particulars required by the Engineer.

Should the Contractor not attend, or neglect or omit to send such representative, then the measurement made by the Engineer or approved by him shall be taken to be the correct measurement of such part of the Works. For the purpose of measuring such Permanent Works as are to be measured by records and drawings, the Engineer shall prepare records and drawings as the work proceeds and the Contractor, as and when called upon to do so in writing, shall, within 14 days, attend to examine and agree such records and drawings with the Engineer and shall sign the same when so agreed. If the Contractor does not attend to examine and agree such records and drawings, they shall be taken to be correct. If, after examination of such records and drawings, the Contractor does not agree the same or does not sign the same as agreed, they shall nevertheless be taken to be correct, unless the Contractor, within 14 days of such examination, lodges with the Engineer notice of the

respects in which such records and drawings are claimed by him to be incorrect. On receipt of such notice, the Engineer shall review the records and drawings and either confirm or vary them.

57.1 **Method of Measurement**

The Works shall be measured net, notwithstanding any general or local custom, except where otherwise provided for in the Contract.

57.2 **Breakdown of Lump Sum Items**

For the purposes of statements submitted in accordance with Sub-Clause 60.1, the Contractor shall submit to the Engineer, within 30 days after the receipt of the Letter of Acceptance, a breakdown for each of the lump sum items contained in the Tender. Such breakdowns shall be subject to the approval of the Engineer.

Provisional Sums

58.1 **Definition of "Provisional Sum"**

"Provisional Sum" means a sum included in the Contract and so designated in the Bill of Quantities for the execution of any part of the Works or for the supply of goods, materials, Plant or services, or for contingencies, which sum may be used, in whole or in part, or not at all, on the instructions of the Engineer. The Contractor shall be entitled to only such amounts in respect of the work, supply or contingencies to which such Provisional Sums relate as the Engineer shall determine in accordance with this Clause. The Engineer shall notify the Contractor of any determination made under this Sub-Clause, with a copy to the Employer.

58.2 **Use of Provisional Sums**

In respect of every Provisional Sum the Engineer shall have authority to issue instructions for the execution of work or for the supply of goods, material, Plant or services by:

(a) the Contractor, in which case the Contractor shall be entitled to an amount equal to the value thereof determined in accordance with Clause 52, and

(b) a nominated Subcontractor, as hereinafter defined, in which case the sum to be paid to the Contractor therefore shall be determined and paid in accordance with Sub-Clause 59.4.

58.3 **Production of Vouchers**

The Contractor shall produce to the Engineer all quotations, invoices, vouchers and accounts or receipts in connection with expenditure in respect of Provisional Sums, except where work is valued in accordance with rates or prices set out in the Tender.

Nominated Subcontractors

59.1 **Definition of "Nominated Subcontractors"**

All specialists, merchants, tradesmen and others executing any work or supplying any goods, materials, Plant or services for which Provisional Sums are included in the Contract, who may have been or be nominated or selected or approved by the Employer or the Engineer, and all persons to whom by virtue of the provisions of the Contract the Contractor is required to subcontract shall, in the execution of such work or the supply of such goods, materials, Plant or services, be deemed to be subcontractors to the Contractor and are referred to in this Contract as "nominated Subcontractors".

59.2 **Nominated Subcontractors; Objection to Nomination**

The Contractor shall not be required by the Employer or the Engineer, or be deemed to be under any obligation, to employ any nominated Subcontractor against whom the Contractor may raise reasonable objection, or who declines to enter into subcontract with the Contractor containing provisions:

(a) that in respect of the work, goods, materials, Plant or services the subject of the subcontract, the nominated Subcontractor will undertake towards the Contractor such obligations and liabilities as will enable the Contractor to discharge his own obligations and liabilities towards the Employer under the terms of the Contract and will save harmless and indemnify the Contractor from and against the same and from all claims, proceedings, damages, costs, charges and expenses whatsoever arising out of or in connection therewith, or arising out of or in connection with any failure to perform such obligations or to fulfill such liabilities, and

(b) that the nominated Subcontractor will save harmless and indemnity the Contractor from and against any negligence by the nominated Subcontractor, his agents, workmen and servants and from and against any misuse by him or them of any Temporary Works provided by the Contractor for the purposes of the Contract and from all claims as aforesaid.

59.3 **Design Requirements to be Expressly Stated**

If in connection with any Provisional Sum the services to be provided include any matter of design or specification of any part of the Permanent Works or of any Plant to be incorporated therein, such requirement shall be expressly stated in the Contract and shall be included in any nominated Subcontract. The nominated Subcontract shall specify that the nominated Subcontractor providing such services will save harmless and indemnify the Contractor from and against the same and from all claims, proceedings, damages, costs, charges and expenses whatsoever arising out of or in connection with any failure to perform such obligations or to fulfill such liabilities.

59.4 **Payments to Nominated Subcontractors**

For all work executed or goods, materials, Plant or services supplied by any nominated Subcontractor, the Contractor shall be entitled to:

(b) the actual price paid or due to be paid by the Contractor, on the instructions of the Engineer, and in accordance with the subcontract;
(b) in respect of labour supplied by the Contractor, the sum, if any, entered in the Bill of Quantities or, if instructed by the Engineer pursuant to paragraph (a) of Sub-Clause 58.2, as may be determined in accordance with Clause 52; and

(c) in respect of all other charges and profit, a sum being a percentage rate of the actual price paid or due to be paid calculated, where provision has been made in the Bill of Quantities for a rate to be set against the relevant Provisional Sum, at the rate inserted by the Contractor against that item or, where no such provision has been made, at the rate inserted by the Contractor in the Appendix to Tender and repeated where provision for such is made in a special item provided in the Bill of Quantities for such purpose.

59.5 **Certification of Payments to Nominated Subcontractors**

Before issuing, under Clause 60 any certificate, which includes any payment in respect of work done or goods, materials, Plant or services supplied by any nominated Subcontractor, the Engineer shall be entitled to demand from the Contractor reasonable proof that all payments, less retentions, included in previous certificates in respect of the work or goods, materials, Plant or services of such nominated Subcontractor have been paid or discharged by the Contractor. If the Contractor fails to supply such proof then, unless the Contractor:

(a) satisfies the Engineer in writing that he has reasonable cause for withholding or refusing to make such payment, and

(b) produces to the Engineer reasonable proof that he has so informed such nominated Subcontractor in writing,

the Employer shall be entitled to pay to such nominated Subcontractor direct, upon the certificate of the Engineer, all payments, less retention, provided for in the nominated Subcontract, which the Contractor has failed to make to such nominated Subcontractor and to deduct by way of set-off the amount so paid by the Employer from any sums due or to become due from the Employer to the Contractor.

Provided that, where the Engineer has certified and the Employer has paid direct as aforesaid, the Engineer shall in issuing any further certificate in favour of the Contractor, deduct from the amount thereof the amount so paid, direct as aforesaid, but shall not withhold or delay the issue of the certificate itself when due to be issued under the terms of the Contract.

Certificates and Payment

60.1 **Monthly Statements**

The Contractor shall submit to the Engineer after the end of each month six copies for further process, and one copy each to the Employer and the Administrative Department, each signed by the Contractor's representative approved by the Engineer in accordance with the Sub-Clause 15.1, of a statement, in such form as the Engineer may from time to time prescribe, showing the amounts to which the Contractor considers himself to be entitled up to the end of the month in respect of:

(a) the value of the Permanent Works executed,

(b) any other items in the Bill of Quantities including those for Contractor's Equipment, Temporary Works, dayworks and the like,

(c) the percentage of the invoice value of listed materials, all as stated in the Appendix to Tender, and Plant delivered by the Contractor on the Site for incorporation in the Permanent Works but not incorporated in such Works,

(d) adjustments under Clause 70, and

(e) any other sum to which the Contractor may be entitled under the Contract or otherwise.

60.2 **Monthly Payments**

The Engineer shall, within 30 days of receiving such statement, certify to the Employer the amount of payment to the Contractor which he considers due and payable in respect thereof, subject:

(a) firstly, to the retention of the account calculated by applying the Percentage of Retention stated in the Appendix to Tender, to the amount to which the Contractor is entitled under paragraph (a), (b), (c) and (e) of Sub-Clause 60.1 until the amount so retained reaches the Limit of Retention Money stated in the Appendix to Tender, and

(c) Secondly, to the deduction, other than pursuant to Clause 47, of any sums which may have become due and payable by the Contractor to the Employer.

Provided that the Engineer shall not be bound to certify any payment under this Sub-Clause if the net amount thereof, after all retentions and deductions, would be less than the Minimum Amount of Interim Payment Certificates stated in the Appendix to Tender.

Notwithstanding the terms of this Clause or any other Clause of the Contract no amount will be certified by the Engineer for payment until the performance security, if required under the Contract, has been provided by the Contractor and approved by the Employer.

60.3 **Payment of Retention Money**

Upon the expiration of the Defects Liability Period for the Works, the Retention Money shall be certified by the Engineer for payment to the Contractor. Provided that, in the event of different Defects Liability Periods having become applicable to different Sections or part of the Permanent Works pursuant to Clause 48, the expression "expiration of the Defects Liability Period" shall, for the purposes of this Sub-Clause, be deemed to mean the expiration of the latest of such periods. Provided also that if at such time, there shall remain to be executed by the Contractor any work instructed, pursuant to Clause 49 and 50, in respect of the Works, the Engineer shall be entitled to withhold certification until completion of such work of so much of the balance of the Retention Money as shall, in the opinion of the Engineer, represent the cost of the work remaining to be executed.

60.4 **Correction of Certificates**

The Engineer may by any Interim Payment Certificate make any correction or modification in any previous certificate which shall have been issued by him and shall have authority, if any work is not being carried out to his satisfaction, to omit or reduce the value of such work in any Interim Payment Certificate.

60.5 **Statement at Completion**

Not later than 84 days after the issue of the Taking-Over Certificate in respect of the whole of the Works, the Contractor shall submit to the Engineer a Statement at Completion with supporting documents showing in detail, in the form approved by the Engineer:

(a) the final value of all work done in accordance with the Contract up to the date stated in such Taking-Over Certificate,

(b) any further sums which the Contractor considers to be due, and

(c) an estimate of amounts which the Contractor considers will become due to him under the Contract.

The estimated amounts shall be shown separately in such Statement at Completion. The Engineer shall verify payment in accordance with Sub-Clause 60.2.

60.6 **Final Statement**

Not later than 56 days after the issue of the Defects Liability Certificate pursuant to Sub-Clause 62.1, the Contractor shall submit to the Engineer for consideration a draft final statement with supporting documents showing in detail, in the form approved by the Engineer:

(a) the value of all work done in accordance with the Contract, and

(b) any further sums which the Contractor considers to be due to him under the Contract.

If the Engineer disagrees with or cannot verify any part of the draft final statement, the Contractor shall submit such further information as the Engineer may reasonably require and shall make such changes in the draft as may be agreed between them. The Contractor shall then prepare and submit to the Engineer the final statement as agreed (for the purposes of these Conditions referred to as the "Final Statement").

If, following discussions between the Engineer and the Contractor and any changes to the draft final statement which may be agreed between them, it becomes evident that a dispute exists, the Engineer shall deliver to the Employer an Interim Payment Certificate for those parts of the draft final statement, if any, which are not in dispute. The dispute may then be

settled in accordance with Clause 67.

60.7 **Discharge**

Upon submission of the Final Statement, the Contractor shall give to the Employer, with a copy to the Engineer, a written discharge confirming that the total of the Final Statement represents full and final settlement of all monies due to the Contractor arising out of or in respect of the Contract. Provided that such discharge shall become effective only after payment due under the Final Payment Certificate issued pursuant to Sub-Clause 60.8 has been made and the performance security referred to in Sub-Clause 10.1, if any, has been returned to the Contractor.

60.8 **Final Payment Certificate**

Within 30 days after receipt of the Final Statement, and the written discharge, the Engineer shall issue to the Employer (with a copy to the Contractor) a Final Payment Certificate stating:

(a) the amount which, in the opinion of the Engineer, is finally due under the Contract or otherwise, and

(b) after giving credit to the Employer for all amounts previously paid by the Employer and for all sums to which the Employer is entitled other than under Clause 47, the balance, if any, due from the Employer to the Contractor or from the Contractor to the Employer as the case may be.

60.9 **Cessation of Employer's Liability**

The Employer shall not be liable to the Contractor for any matter or thing arising out of or in connection with the Contract or execution of the Works, unless the Contractor shall have included a claim in respect thereof in his Final Statement and (except in respect of matters or things arising after the issue of the Taking-Over Certificate in respect of the whole of the Works) in the Statement at Completion referred to in Sub-Clause 60.5.

60.10 **Time for Payment**

The amount due to the Contractor under any Interim Payment Certificate or final payment issued by the Engineer pursuant to this Clause, or to any other term of the Contract, shall, subject to Clause 47, be paid by the Employer to the Contractor within 30 days after such Interim Payment Certificate or final payment has been delivered to the Employer, provided the work is satisfactory.

61.1 **Approval only by Defects Liability Certificate**

Only the Defects Liability Certificate, referred to in Clause 62, shall be deemed to constitute approval of the Works.

62.1 **Defects Liability Certificate**

The Contract shall not be considered as completed until a Defects Liability Certificate shall have been signed by the Engineer and delivered to the Employer, with a copy to the Contractor, stating the date on which the Contractor shall have completed his obligations to execute and complete the Works and remedy any defects therein to the Engineer's satisfaction. The Defects Liability Certificate shall be given by the Engineer within 30 days after the expiration of the Defects Liability Period, or, if different defects liability periods shall become applicable to different Sections or parts of the Permanent Works, the expiration of the latest such period, or as soon thereafter as any works instructed, pursuant to Clause 49 and 50, have been completed to the satisfaction of the Engineer. Provided that the issue of the Defects Liability Certificate shall not be a condition precedent to payment to the Contractor of the second portion of the Retention Money in accordance with the conditions set out in Sub-Clause 60.3.

62.2 **Unfulfilled Obligations**

Notwithstanding the issue of the Defects Liability Certificate the Contractor and the

Employer shall remain liable for the fulfillment of any obligation incurred under the provisions of the Contract prior to the issue of the Defects Liability Certificate which remains unperformed at the time of such Defects Liability Certificate is issued and, for the purposes of determining the nature and extent of any such obligation, the Contract shall be deemed to remain in force between the parties to the Contract.

Remedies

63.1 **Default of Contractor**

If the Contractor is deemed by law unable to pay his debts as they fall due, or enters into voluntary or involuntary bankruptcy, liquidation or dissolution (other than a voluntary liquidation for the purposes of amalgamation or reconstruction), or becomes insolvent, or makes an arrangement with, or assignment in favour of, his creditors, or agrees to carry out the Contract under a committee of inspection of his creditors, or if a receiver, administrator, trustee or liquidator is appointed over any substantial part of his assets, or if, under any law or regulation relating to reorganization, arrangement or readjustment of debts, proceedings are commenced against the Contractor or resolutions passed in connection with dissolution or liquidation or if any steps are taken to enforce any security interest over a substantial part of the assets of the Contractor, or if any act is done or event occurs with respect to the Contractor or his assets which, under any applicable law has a substantially similar effect to any of the foregoing acts or events, or if the Contractor has contravened Sub-Clause 3.1, or has an execution levied on his goods, or Contract, if the Engineer certifies to the Employer, with a copy to the Contractor, that, in his opinion, the Contractor:

(a) has repudiated the Contract, or

(b) without reasonable excuse has failed

(i) to commence the Works in accordance with Sub-Clause 41.1,

(ii) to proceed with the Works, or any Section thereof, within 30 days after receiving notice pursuant to Sub-Clause 46.1,

(c) has failed to comply with a notice issued pursuant to Sub-Clause 37.4 or an instruction issued pursuant to Sub-Clause 39.1 within 30 days after having received it

(d) despite previous warning from the Engineer, in writing, is otherwise persistently or flagrantly neglecting to comply with any of his obligations under the Contract, or

(e) has contravened Sub-Clause 4.1,

then the Employer may, after giving 14 days' notice to the Contractor, enter upon the Site and the Works and terminate the employment of the Contractor without thereby releasing the Contractor from any of his obligations or liabilities under the Contract, or affecting the rights and authorities conferred on the Employer or the Engineer by the Contract, and may himself complete the Works or may employ any other contractor to complete the Works. The Employer or such other contractor may use for such completion so much of the Contractor's Equipment, Temporary Works and materials as he or they may think proper.

63.2 **Valuation at Date of Termination**

The Engineer shall, as soon as may be practicable after any such entry and termination by the Employer, fix and determine ex parte, or by or after reference to the parties or after such investigation or enquiries as he may think fit to make or institute, and shall certify:

(a) what amount (if any) had, at the time of such entry and termination, been reasonably earned by or would reasonably accrue to the Contractor in respect of work then actually done by him under the Contract, and

(b) the value of any of the said unused or partially used materials, any Contractor's Equipment and any Temporary Works.

63.3 **Payment after Termination**

If the Employer terminates the Contractor's employment under this Clause, he shall not be liable to pay to the Contractor any further amount (including damages) in respect of the Contract until the expiration of the Defects Liability Period and thereafter until the costs of execution, completion and remedying of any defects, damages for delay in completion (if any) and all other expenses incurred by the Employer have been ascertained and the amount thereof certified by the Engineer. The Contractor shall then be entitled to receive only such sum (if any) as the Engineer may certify would have been payable to him upon due completion by him after deducting the said amount. If such amount exceeds the sum which would have been payable to the Contractor on due completion by him, then the Contractor shall, upon demand, pay to the Employer the amount of such excess and it shall be deemed a debt due by the Contractor to the Employer and shall be recoverable accordingly.

63.4 **Assignment of Benefit of Agreement**

Unless prohibited by law, the Contractor shall, if so instructed by the Engineer within 14 days of such entry and termination referred to in Sub-Clause 63.1, assign to the Employer the benefit of any agreement for the supply of any goods or materials or services and/or for the execution of any work for the purposes of the Contract, which the Contractor may have entered into.

64.1 **Urgent Remedial Work**

If, by reason of any accident, or failure, or other event occurring to, in, or in connection with the Works, or any part thereof, either during the execution of the Works, or during the Defects Liability Period, any remedial or other work is, in the opinion of the Engineer, urgently necessary for the safety of the Works and the Contractor is unable or unwilling at once to do such work, the Employer shall be entitled to employ and pay other persons to carry out such work as the Engineer may consider necessary. If the work or repair so done by the Employer is work which, in the opinion of the Engineer, the Contractor was liable to do at his own cost under the Contract, then all costs consequent thereon or incidental thereto shall, after due consultation with the Employer and the Contractor, be determined by the Engineer and shall be recoverable from the Contractor by the Employer, and may be deducted by the Employer from any monies due or to become due to the Contractor and the Engineer shall notify the Contractor accordingly, with a copy to the Employer. Provided that the Engineer shall, as soon after the occurrence of any such emergency as may be reasonably practicable, notify the Contractor thereof.

Special Risks

65.1 **No Liability for Special Risks**

The Contractor shall be under no liability whatsoever in consequence of any of the special risks referred to in Sub-Clause 65.2, whether by way of indemnity or otherwise, for or in respect of:

(a) destruction of or damage to the Works, save to work condemned under the provisions of Clause 39 prior to the occurrence of any of the said special risks,

(b) destruction of or damage to property, whether of the Employer or third parties, or

(c) injury or loss of life.

65.2 **Special Risks**

The Special Risks are:

(a) the risks defined under paragraphs (a), (c), (d) and (e) of Sub-Clause 20.4, and

(b) the risks defined under paragraph (b) of Sub-Clause 20.4 insofar as these relate to the country in which the Works are to be executed.

65.3 **Damage to Works by Special Risks**

If the Works or any materials or Plant on or near or in transit to the Site, or any of the Contractor's Equipment, sustain destruction or damage by reason of any of the said special risks, the Contractor shall be entitled to payment in accordance with the Contract for any Permanent Works duly executed and for any materials or Plant so destroyed or damaged and, so far as may be required by the Engineer or as may be necessary for the completion of the Works, to payment for:

(a) rectifying any such destruction or damage to the Works, and

(b) replacing or rectifying such materials or Contractor's Equipment,

and the Engineer shall determine an addition to the Contract Price in accordance with Clause 52 (which shall in the case of the cost of replacement of Contractor's Equipment include the fair market value thereof as determined by the Engineer) and shall notify the Contractor accordingly, with a copy to the Employer.

65.4 **Projectile, Missile**

Destruction, damage, injury or loss of life caused by the explosion or impact, whenever and wherever occurring, of any mine, bomb, shell, grenade, or other projectile, missile, munition, or explosive of war, outside the reasonable control of the contractor, shall be deemed to be a consequence of the said special risks, provided the same is not in consequence of any lack of diligence on the part of Contractor.

65.5 **Increased Costs arising from Special Risks**

Save to the extent that the Contractor is entitled to payment under any other provision of the Contract, the Employer shall repay to the Contractor any costs of the execution of the Work (other than such as may be attributable to the cost of reconstructing work condemned under the provisions of Clause 39 prior to the occurrence of any special risk) which are howsoever attributable to or consequent on or the result of or in any way whatsoever connected with the said special risks, subject however to the provisions in this Clause hereinafter contained in regard to outbreak of war, but the Contractor shall, as soon as any such cost comes to his knowledge, forthwith notify the Engineer thereof. The Engineer shall, after due consultation with the Employer and the Contractor, determine the amount of the Contractor's costs in respect thereof which shall be added to the Contract Price and shall notify the Contractor accordingly, with a copy to the Employer.

65.6 **Outbreak of War**

If, during the currency of the Contract, there is an outbreak of war, whether war is declared or not, in any part of the world which, whether financially or otherwise, materially affects the execution of the Works, the Contractor shall, unless and until the Contract is terminated under the provisions of this Clause, continue to use his best endeavour to complete the execution of the Works. Provided that the Employer shall be entitled, at any time after such outbreak of war, to terminate the Contract by giving notice to the Contractor and, upon such notice being given, the Contract shall, except as to the rights of the parties under this clause and Clause 67, terminate, but without prejudice to the rights of either party in respect of any antecedent breach thereof.

65.7 **Removal of Contractor's Equipment on Termination**

If the Contract is terminated under the provisions of Sub-Clause 65.6, the Contractor shall, with all reasonable dispatch, remove from the Site all Contractor's Equipment and shall give similar facilities to his Subcontractors to do so.

65.8 **Payment if Contract Terminated**

If the Contract is terminated as aforesaid, the Contractor shall be paid by the Employer, insofar as such amounts or items have not already been covered by payments on account

made to the Contractor, for all work executed prior to the date of termination at the rates and prices provided in the Contract and in addition:

(a) the amounts payable in respect of any preliminary items referred to in the Bill of Quantities, so far as the work or service comprised therein has been carried out or performed, and a proper portion of any such items which have been partially carried out or performed;

(b) the cost of materials, Plant or goods reasonably ordered for the Works which have been delivered to the Contractor or of which the Contractor is legally liable to accept delivery, such materials, Plant or goods becoming the property of the Employer upon such payments being made by him;

(c) a sum being the amount of any expenditure reasonably incurred by the Contractor in the expectation of completing the whole of the Works insofar as such expenditure has not been covered by any other payments referred to in this Sub-Clause;

(d) any additional sum payable under the provisions of Sub-Clauses 65.3 and 65.5;

(e) such proportion of the cost as may be reasonable, taking into account payments made or to be made for work executed, of removal of Contractor's Equipment under Sub-Clause 65.7 and, if required by the Contractor, return thereof to the Contractor's main plant yard in his country of registration or to other destination, at no greater cost; and

(f) the reasonable cost of repatriation of all the Contractor's staff and workmen employed on or in connection with the Works at the time of such termination.

Provided that against any payment due from the Employer under this Sub-Clause, the Employer shall be entitled to be credited with any outstanding balances due from the Contractor for advances in respect of Contractor's Equipment, materials and Plant and any other sums which, at the date of termination, were recoverable by the Employer from the Contractor under the terms of Contract. Any sums payable under this Sub-Clause shall, after due consultation with the Employer and the Contractor, be determined by the Engineer who shall notify the Contractor accordingly, with a copy to the Employer.

Release from Performance

66.1 **Payment in Event of Release from Performance**

If any circumstance outside the control of both parties arises after the issue of the Letter of Acceptance which renders it impossible or unlawful for either party to fulfill his or their contractual obligations, or under the law governing the Contract the parties are released from further performance, then the parties shall be discharged from the Contract, except as to their rights under this Clause and Clause 67 and without prejudice to the rights of either party in respect of any antecedent breach of the Contract, and the sum payable by the Employer to the Contractor in respect of the work executed shall be the same as that which would have been payable under Clause 65 if the Contract had been terminated under the provisions of Clause 65.

Settlement of Disputes

67.1 **Engineer's Decision**

If a dispute of any kind whatsoever arises between the Employer and the Contractor in connection with, or arising out of, the Contract or the execution of the Works, whether during the execution of the Works or after their completion and whether before or after repudiation or other termination of the Contract, including any dispute as to any opinion, instruction, determination, certificate or valuation of the Engineer, the matter in dispute shall, in the first place, be referred in writing to the Engineer, with a copy to the other party. Such reference shall state that it is made pursuant to this Clause. No later than the

eighty-fourth day after the day on which he received such reference the Engineer shall give notice of his decision to the Employer and the Contractor. Such decision shall state that it is made pursuant to this Clause.

Unless the Contract has already been repudiated or terminated, the Contractor shall, in every case, continue to proceed with the Works with all due diligence and the Contractor and the Employer shall give effect forthwith to every such decision of the Engineer unless and until the same shall be revised, as hereinafter provided, in an amicable settlement or an arbitral award.

If either the Employer or the Contractor be dissatisfied with any decision of the Engineer, or if the Engineer fails to give notice of his decision on or before

the eighty-fourth day on which he received the reference, then either the Employer or the Contractor may, on or before the seventieth day after the day on which he received notice of such decision, or on or before the seventieth day after the day on which the said period of 84 days expired, as the case may be, give notice to the other party, with a copy for information to the Engineer, of his intention to commence arbitration, as hereinafter provided, as to the matter in dispute. Such notice shall establish the entitlement of the party giving the same to commence arbitration, as hereinafter provided, as to such dispute and, subject to Sub-Clause 67.4, no arbitration in respect thereof may be commenced unless such notice is given.

If the Engineer has given notice of his decision as to a matter in dispute to the Employer and the Contractor and no notice of intention to commence arbitration as to such dispute has been given by either the Employer or the Contractor on or before the seventieth day after the day on which the parties received notice as to such decision from the Engineer, the said decision shall become final and binding upon the Employer and the Contractor. However, the Blacklisting regime given in section 17-A of PPRA Act, 2009 and rule 21 of PPR-14 read with Schedule appended with the PPR-14 shall have an over-riding effect and shall be applicable in letter and spirit.

67.2 **Amicable Settlement**

Where notice of intention to commence arbitration as to a dispute has been

given in accordance with Sub-Clause 67.1, the parties shall attempt to settle

such dispute amicably before the commencement of arbitration. Provided that,

unless the parties otherwise agree, arbitration may be commenced on or after

the fifty-sixth day after the day on which notice of intention to commence

arbitration of such dispute was given, even if no attempt at amicable

settlement thereof has been made.

67.3 **Arbitration**

Any dispute in respect of which:

(a) the decision, if any, of the Engineer has not become final and binding pursuant to Sub-Clause 67.1, and

(b) amicable settlement has not been reached within the period stated in Sub-Clause 67.2,

shall be finally settled, unless otherwise specified in the Contract, under the Rules of Conciliation and Arbitration of the International Chamber of Commerce by one or more arbitrators appointed under such Rules. The said arbitrator/s shall have full power to open up, review and revise any decision, opinion, instruction, determination, certificate or valuation of the Engineer related to the dispute.

Neither party shall be limited in the proceedings before such arbitrator/s to the evidence or arguments put before the Engineer for the purpose of obtaining his said decision pursuant to Sub-Clause 67.1. No such decision shall disqualify the Engineer from being called as a witness and giving evidence before the arbitrator/s on any matter whatsoever

relevant to the dispute.

Arbitration may be commenced prior to or after completion of the Works, provided that the obligations of the Employer, the Engineer and the Contractor shall not be altered by reason of the arbitration being conducted during the progress of the Works.

67.4 **Failure to Comply with Engineer's Decision**

Where neither the Employer nor the Contractor has given notice of intention to commence arbitration of a dispute within the period stated in Sub-Clause 67.1 and the related decision has become final and binding, either party may, if the other party fails to comply with such decision, and without prejudice to any other rights it may have, refer the failure to arbitration in accordance with Sub-Clause 67.3. The provisions of Sub-Clause 67.1 and 67.2 shall not apply to any such reference.

Notices

68.1 **Notice to Contractor**

All certificates, notices or instructions to be given to the Contractor by the Employer or the Engineer under the terms of the Contract shall be sent by post, cable, telex or facsimile transmission to or left at the Contractor's principal place of business or such other address as the Contractor shall nominate for that purpose.

68.2 **Notice to Employer and Engineer**

Any notice to be given to the Employer or to the Engineer under the terms of the Contract shall be sent by post, cable, telex or facsimile transmission to or left at the respective addresses nominated for that purpose in Part II of these Conditions.

68.3 **Change of Address**

Either party may change a nominated address to another address in the country, where the Works are being executed by prior notice to the other party, with a copy to the Engineer, and the Engineer may do so by prior notice to both parties.

Default of Employer

69.1 **Default of Employer**

In the event of the Employer:

(a) failing to pay to the Contractor the amount due under any certificate of the Engineer within 30 days after the expiry of the time stated in Sub-Clause 60.10 within which payment is to be made, subject to any deduction that the Employer is entitled to make under the Contract, provided work is satisfactory and the Contractor has not indulged in corrupt or fraudulent practices as defined in rule 2 of PPR-14,

(b) interfering with or obstructing or refusing any required approval to the issue of any such certificate, illegally,

(c) becoming bankrupt or, being a company, going into liquidation, other than for the purpose of a scheme of reconstruction or amalgamation, or

(d) giving notice to the Contractor that for economic reasons it is impossible for him to continue to meet his contractual obligations,

the Contractor may resort to the dispute resolution mechanism given in clauses 67.1 to 67.3 above.

69.2 **Removal of Contractor's Equipment**

Upon the expiry of the 14 days' notice referred to in Sub-Clause 69.1, the Contractor shall, notwithstanding the provisions of Sub-Clause 54.1, with all reasonable dispatch, remove from the Site all Contractor's Equipment brought by him thereon.

69.3 **Payment on Termination**

In the event of such termination the Employer shall be under the same obligations to the Contractor in regard to payment as if the Contract had been terminated under the provisions of Clause 65, but, in addition to the payments specified in Sub-Clause 65.8, the Employer shall pay to the Contractor the amount of any loss or damage to the Contractor arising out of or in connection with or by consequence of such termination.

69.4 **Contractor's Entitlement to Suspend Work**

Without prejudice to the Contractor's entitlement to interest under Sub-Clause 60.10, if any, the Contractor may, if the Employer fails to pay the Contractor the amount due under any certificate of the Engineer within 30 days after the expiry of the time stated in Sub-Clause 60.10 within which payment is to be made, subject to any deduction that the Employer is entitled to make under the Contract, after giving 30 days' prior notice to the Employer, with a copy to the Engineer, suspend work or reduce the rate of work; provided the previously done work is satisfactory and the Contractor has not indulged in Corrupt practices as given in rule 2 of PPR-14.

If the Contractor suspends work or reduces the rate of work in accordance with the provisions of this Sub-Clause and thereby suffers delay or incurs costs the Engineer shall, after due consultation with the Employer and the Contractor, determine:

(a) any extension of time to which the Contractor is entitled under Clause 44, and

(b) the amount of such costs, which shall be added to the Contract Price,

and shall notify the Contractor accordingly, with a copy to the Employer.

69.5 **Resumption of Work**

Where the Contractor suspends work or reduces the rate of work, having given notice in accordance with Sub-Clause 69.4, and the Employer subsequently pays the amount due, including interest pursuant to Sub-Clause 60.10, the Contractor’s entitlement under Sub-Clause 69.1 shall, if notice of termination has not been given, lapse and the Contractor shall resume normal working as soon as is reasonably possible.

Changes in Cost and Legislation

70.1 **Increase or Decrease of Cost**

There shall be added to or deducted from the Contract Price such sums in respect of rise or fall in the cost of labour and/or materials or any other matters affecting the cost of the execution of the Works as may be determined in accordance with part II of these Conditions.

70.2 **Subsequent Legislation**

If, after the date for submission of tenders for the Contract there occur in the country- in which the Works are being, or are to be, executed- any changes to National or Provincial Statutes, Ordinance, Decree or other Law or any regulation or bye-law of any local or other duly constituted authority, or the introduction of any such State Statute, Ordinance, Decree, Law, regulation or bye-law which causes additional or reduced cost to the Contractor, other than under Sub-Clause 70.1, in the execution of the Contract, such additional or reduced cost shall, after due consultation with the Employer and the Contractor, be determined by the Engineer and shall be added to or deducted from the Contract Price and the Engineer shall notify the Contractor accordingly, with a copy to the Employer.

Currency and Rates of Exchange

71.1 **Currency Restrictions**

If, after the date for submission of tenders for the Contract, the Government or authorized agency of the Government of the country in which the Works are being or are to be

executed imposes currency restrictions and/or transfer of currency restrictions in relation to the currency or currencies in which the Contract Price is to be paid, the Employer shall reimburse any loss or damage to the Contractor arising therefrom, without prejudice to the right of the Contractor to exercise any other rights or remedies to which he is entitled in such event. As a principle, payments in foreign currency are not allowed. In exceptional circumstances, payments may only be allowed if all codal formalities have been fulfilled and approval of the Finance department has been obtained and such provision is given in the SCC.

72.1 **Rates of Exchange**

Where the Contract provides for payment in whole or in part to be made to the Contractor in foreign currency or currencies, such payment shall not be subject to variations in the rate or rates of exchange between such specified foreign currency or currencies and the currency of the country in which the Works are to be executed.

72.2 **Currency Proportions**

Where the Employer has required the Tender to be expressed in a single currency but with payment to be made in more than one currency and the Contractor has stated the proportions or amounts of other currency or currencies in which he requires payment to be made, the rate or rates of exchange applicable for calculating the payment of such proportions or amounts shall, unless otherwise stated in Part II of these Conditions, be those prevailing, as determined by the Central Bank of the country in which the Works are to be executed, on the date for the submission of tenders for the Contract, as has been notified to the Contractor by the Employer prior to the submission of tenders or as provided for in the Tender.

72.3 **Currencies of Payment for Provisional Sums**

Where the Contract provides for payment in more than one currency, the proportions or amounts to be paid in foreign currencies in respect of Provisional Sums shall be determined in accordance with the principles set forth in Sub-Clauses 72.1 and 72.2 as and when these sums are utilized in whole or in part in accordance with the provisions of Clauses 58 and 59.

REFERENCE TO PART II

INDEX

PART I GENERAL CONDITIONS

INDEX	**Clause**
Access to Site	42.1
Access to Works, Engineer	37.1
Access, Contractor to Satisfy Himself	11.1
Accident or Injury to Workmen - Insurance Against	24.2
Accident or Injury to Workmen - Liability for	24.1
Address, Change of	68.3
Adequacy of Insurance	25.2
Adjustment of Contract Price if Variations Exceed 15 percent of Tender Sum	52.3
Agreement	9.1
Alterations, Additions and Omissions	51&52
Ambiguities in Contract Documents	5.2
Amicable Settlement of Disputes	67.2
Appointment of Assistants to Engineer	2.4
Approval by the Engineer	7.3
Approval of Materials not Implied	54.8
Approval Only by Defects Liability Certificate	61.1
Arbitration	67.3
Assignment of Contract	3.1
Avoidance of Damage to Roads	30.1
Bills of Quantities – Estimated Only	55.1
Boreholes and Exploratory Excavation	18.1
Breakdown of Lump Sum items	57.2
Care of works	20.1
Cash Flow Estimate to be Submitted	14.3
Certificate, Final	60.8
Certificate and Payment, Monthly Statements	60.1
Certificates, Correction of	60.4
Certificate, Taking-Over	48.1
Certification of Completion of Works	48.1
Certification of Completion of Sections or Parts	48.2
Cessation of Employer’s Liability	60.9
Change of Address, Notice of	68.3
Claims, Contemporary Records	53.2
Claims, Notice of	53.1
Claims, Payment of	53.5

Claims, Substantiation of	53.3
Claims Under Performance Security	10.3
Clearance of Site on Completion	33.1
Commencement of Works	41.1
Completion of Works, Time for	43.1
Completion of Works, Time for, Extension of	44.1
Completion, Statement at	60.5
Compliance with Insurance Policy Conditions	25.4
Compliance with Statues and Regulations	26.1
Contemporary Records for Claims	53.2
Contract Agreement	9.1
Contract Not Relieved of Duties or Responsibilities	14.4
Contractor's Employees	16.1
Contractor's Employees, Engineer at Liberty to Object	16.2
Contractor's Entitlement to Suspend Work for Employer's Default	69.4
Contractor's Equipment, Conditions of Hire	54.5
Contractor's Equipment, Employer not Liable for Damage	54.2
Contractor's Equipment, Insurance of	21.1
Contractor's Equipment, Reference in Subcontracts	54.7
Contractor's Equipment, Temporary Works and Material; Exclusive Use for the Works	54.1
Contractor's Equipment, Transport of	30.2
Contractor's Failure to Carry Out Instructions	49.4
Contractor's Failure to Insure, Remedy	25.3
Contractor's General Responsibilities	8.1
Contractor's Superintendence	15.1
Contractor to Keep Site Clear	32.1
Contractor to Search	50.1
Correction of Certificates	60.4
Cost of Remedying Defects	49.3
Cost of Samples	36.2
Cost of Tests	35.3
Cost of Tests not Provided for	36.4
Covering up Work, Examination Before	38.1
Cross Liabilities	23.3
Currencies of Payment for Provisional Sums	72.3
Currencies, Rates of Exchange	72.1
Currency Restrictions	71.1
Custody and Supply of Drawings and Documents	6.1
Customs Clearance	54.3
Damage to Persons and Property	22.1
Damage to Roads, Avoidance of	30.1

Damage to Works, Special Risks	65.3
Damages, Liquidated	47.1
Dates for Inspection and Testing	37.3
Daywork	52.4
Decrease or Increase of Costs	70.1
Default of Contractor in Compliance with Instructions on Improper Work	39.2
Default of Contractor, Remedies for	63.1
Default of Employer	69.1
Defective Materials and Work	39.1
Defects, Cost of Remedying	49.3
Defects Liability Certificate	62.1
Defects Liability Period	49.1
Defects, Remedying of	49.2
Definitions	1.1
Delay, Liquidated Damages for	47.1
Delays and Cost of Delay of Drawings	6.4
Design by Nominated Subcontractors	59.3
Discharge	60.7
Discrepancies in Documents	5.2
Dismissal of Contractor's Employees	16.2
Disorderly Conduct, etc.	34.1
Dispute, Engineer's Decision	67.1
Disruption of Progress	6.3
Documents Mutually Explanatory	5.2
Drawings	6&7
Drawings and Documents - Custody and Supply of	6.1
Drawings and Instructions – Supplementary	7.1
Drawing, Copy to be Kept on Site	6.2
Drawings, Delays and Cost of Delay of Drawings	6.4
Drawings, Failure by Contractor to submit	6.5
Employer not liable for Damage to Contractor's Equipment etc.	54.2
Employer's Liability, Cession of	60.9
Employer's Responsibilities	19.2
Employer' Risks	20.4
Engagement of Staff and Labour	34.1
Engineer's Authority to Delegate	2.3
Engineer's Determination Where Tests not Provided for	36.5
Engineer's Duties and Authority	2.1
Engineer to Act Impartially	2.6
Environment – Protection of	19.1
Errors in Setting Out	17.1

Evidence and Terms of Insurance 25.1
Examination of Work before Covering Up 38.1
Exceptions 22.2
Exchange, Rates of 72.1
Exclusions 21.4
Extension of Time, due to Engineer's Failure to give Possession of Site 42.2
Extension of Time for Completion 44.1
Extension of Time for Completion, Contractor's Claims 44.2
Extension of Time for Completion, Engineer's Determination 44.3
Extraordinary Traffic 30.0
Facilities for Other Contractors 31.2
Facilities - Rights of Way and 42.3
Failure by Contractor to Submit Drawings 6.5
Failure to Comply with Claims Procedure 53.4
Failure to Comply with Engineer's Decision 67.4
Failure to give Possession of Site 42.2
Faulty Work, Removal of 39.1
Fees and Notices
Fencing, Watching, Lighting, etc.
Final Payment Certificate 26.1
Final Statement 19.1
Foreign Currencies, Payment in 60.8
Fossils 60.6
Foundations, Examination of 72.0
General Responsibilities of Contractor 27.1
Giving of Notices – Payment of Fees 38.1
Headings and Marginal Notes 8.1
Imporper Work and Materials, Removal of 26.1
Increase or Decrease of Costs 1.2
Indemnity by Contractor 39.1
Indemnity by Employer 70.1
Independent Inspection 22.1
Injury to Persons – Damage to Property 24.1
Injury to Workmen 37.2
Inspection and Testing 37.3
Inspection of Testing , Dates for 38.1
Inspection of Foundations, etc. 37.1
Inspection of Operations 11.1
Inspection of Site by Contractor 51.2
Instructions for Variations 2.5
Instructions in Writing 7.1

Instructions, Supplementary 25.2
Insurance, Adequacy of 25.1
Insurance, Evidence and Terms of 23.2
Insurance, Minimum Amount of 21.1
Insurance of Works and Contractor's Equipment 25.3
Insurance,. Remedy on Failure to Insurance 21.3
Insurance, responsibility for Amounts not Recovered 21.2
Insurance, Scope of Cover 23.1
Insurance, Workmen 24.2
Interference with Traffic and Adjoining Properties 29.1
Interim Determination of Extension 44.3
Interpretations 1.3
Labour, Engagements of 34.1
Language/s and Law 5.1
Law to which Contract Subject 70.2
Legislation, Subsequent 19.1
Lighting, Fencing, Watching, etc. 47.1
Liquidated Damages for Delay 47.2
Liquidated Damages, Reduction of 20.3
Loss or Damage due to Employer's Risks 20.2
Loss or Damage – Responsibility to Rectify 57.2
Lump-Sum Items – Breakdown of 30.3
Materials and Plant, Transport of 54.8
Materials, Improper – Removal of 39.1
Materials, Quality of 36.1
Materials, Supply of 8.1
Measurement by Engineer 56.1
Measurement, Method of 57.1
Measurement, Quantities Estimated Only 55.1
Methods of Construction 8.2
Minimum Amount of Insurance 23.2
Monthly Payments 60.2
Nominated Subcontractors, Certification of Payments to 59.5
Nominated Subcontractors, Definition 59.1
Nominated Subcontractors, Design by 59.3
Nominated Subcontractors, Objection to Nomination 59.2
Nominated Subcontractors, Payment of 59.4
Not Foreseeable Physical Obstructions or Conditions 12.2
Notice of Claims 53.1
Notices and Fees, Payment of 26.1
Notices, Consents and Approvals 1.5

Notice to Contractor	68.1
Notice to Employer and Engineer	68.2
Objections to Contractor's Employees	16.2
Obstructions or Conditions - Not Foreseeable Physical	12.2
Omissions, Alterations and Additions	59.0
Openings, Uncovering and Making	38.2
Operations, Inspection of	37.1
Order of Work, Contractor to Furnish Programme	14.1
Other Contractors, Opportunities for	31.1
Patent Rights	28.1
Payment if Contract Terminated for Contractor's Default	63.3
Payment if Contract Terminated for Employer's Default	69.3
Payment of Claims	53.5
Payment, Time for	60.1
Performance Security	10.1
Performance Security – Claims Under	10.3
Performance Security – Period of Validity	10.2
Period of Defects Liability	49.1
Permanent Works Designed by Contractor	7.2
Physical Obstruction or Conditions – Not Foreseeable	12.2
Physical Obstruction or Conditions – Engineer's Determination	12.3
Plant and Materials, Transport of	30.3
Plant, Conditions of Hire	54.5
Plant, Customs Clearance	54.3
Plant, Employer not Liable for Damage to	54.2
Plant, etc. – Exclusive Use for the Works	54.1
Plant, Quality of	36.1
Plant, Re-export of	54.4
Plant, Removal of	39.1
Possession of Site	42.1
Possession of Site, Failure to Give	42.2
Power of Engineer to Fix rates	52.2
Priority of Contract Documents	5.2
Programme to be Submitted	14.1
Progress – Disruption of	6.3
Progress-Rate of	46.1
Protection of Environment	19.1
Provision to Indemnify Contractor	22.3
Provision to Indemnify Employer	22.2
Provisional Sums, Currencies of Payment	72.3
Provisional Sums, Definition	58.1

Provisional Sums, Production of Vouchers	58.3
Provisional Sums, Use of	58.2
Quality of Materials and Workmanship	36.1
Quantities	55.1
Rate of Progress	46.1
Rates of Exchange	72.1
Rates, Power of Engineer to Fix	52.2
Rectification of Loss or Damage	20.2
Reduction of Liquidated Damages	47.2
Re-export of Plant	54.4
Regulations, Status etc. Compliance with	26.1
Rejection	37,4
Release from Performance	66.1
Remedies for Default of Contractor	63.1
Remedying of Defects,	49.2
Remedying of Defects, Cost of	49.3
Remedy on Contractor's Failure	25.3
Removal of Contractor's Employees	16.2
Removal of Contractor's Equipment	69.2
Removal of Plant, etc.	65.7
Responsibility to Rectify Loss or Damage	20.2
Responsibility Un-affected by Approval	7.3
Restriction on Working Hours	45.1
Resumption of Work	69.5
Retention Money, Payment of	50.3
Returns of Labour and Contractor's Equipment	35.1
Revised Programme	14.2
Rights of Way and Facilities	42.3
Risks, Employer's	20.4
Risks, Special	65.0
Roads, etc, - Damage by Extraordinary Traffic	30.1
Roads, Interference with Access to	29.1
Royalties	28.2
Safety, Security and Protection of the Environment	19.1
Samples, Cost of	36.2
Setting-Out	17.1
Singular and Plural	1.4
Site, Clearance on Completion	33.1
Site, Contractor to Keep Clear	32.1
Site Inspection by Contractor	11.1
Site Operations and Methods of Construction	8.2

Site, Possession of	42.1
Special Risks	65.0
Staff, Engagement of	34.1
Statement at Completion	60.5
Statement, Final	60.6
Statutes, Regulations, etc. – Compliance with	26.1
Subcontracting	4.1
Subcontractors, Nominated	59.0
Subcontractors, Responsibility of the Contractor for Acts and Default of	4.1
Subsequent Legislation	70.2
Substantial Completion of Sections or Parts	48.3
Sufficiency of Tender	12.1
Supply of Plant, Materials and Labour	8.1
Surfaces Requiring Reinstatement	48.4
Supervision, Engineer's Determination	40.2
Suspension lasting more than 84 days	40.3
Suspension of Work	40.1
Taking Over Certificate	48.1
Taking Over of Sections or Parts	48.2
Tender Documents	11.1
Tender, Sufficiency of	12.1
Termination of Contract by Employer, Assignment of Benefit	63.4
Terms of Insurance	25.1
Tests, Cost of	36.3
Test not Provide for – Cost of	36.4
Third Part Insurance	23.1
Time for Completion	43.1
Time for Completion, Extension of	44.1
Time for Payment	60.1
Traffic, Extraordinary	30.1
Traffic Interference with	29.1
Traffic Waterborne	30.4
Transport of Contractor's Equipment and Temporary Works	30.2
Transport of Materials and Plant	30.3
Uncovering Work and Making Openings	38.2
Unfulfilled Obligations	62.2
Urgent Remedial Work	64.1
Valuation at Date of Termination by the Employer	63.2
Variations	51.1
Variations, Exceeding 15 percent	52.3
Variations, Instructions for	51.2

Variations, Power of the Engineer to Fix Rates	52.2
Variations, Valuation of	51.3
Vouchers Production of	58.3
War, Outbreak of	20.4
Watching and Lighting, etc.	19.1
Waterborne Traffic	30.4
Work, Examination of Before Covering Up	38.1
Work, Improper, Removal of	39.1
Working Hours, Restriction of	45.1
Workmanship, Quality of	36.1
Workmen, Accident or Injury to	24.1
Works, Care of	20.1
Works, Completion of (Defects Liability Certificate)	62.1
Works Commencement of	41.1
Works Insurance of	21.1
Works Remedying of Defects	49.2
Works, Time for Completion of	43.1
Works to be Measured	56.1
Works, Suspension of	40.1
Work to be in Accordance with the Contract	13.1

TABLE OF CONTENTS

PART II - SPECIAL CONDITIONS OF CONTRACT

Clause	Title	Page
1.1	Definitions	**120**
2.1	Engineer's Duties and Authority	**120**
2.2	Engineer's Representative	**121**
2.7	Engineer Not Liable	**121**
2.8	Replacement of the Engineer	**121**
4.3	Approval of Sub-Contractors	**121**
5.1	Language(s) and Law	**121**
5.2	Priority of Contract Documents	**122**
6.6	Shop Drawings	**122**
6.7	As-Built Drawings	**122**
10.1	Performance Security	**122**
10.4	Performance Security Binding on Variations and Changes	**123**
14.1	Programme to be Submitted	**123**
14.3	Cash Flow Estimate to be Submitted	**123**
14.5	Detailed Programme and Monthly Progress Report	**123**
15.2	Language Ability of Contractor's Representative	**123**
15.3	Contractor's Representative	**124**
16.3	Language Ability of Superintending Staff of Contractor	**124**
16.4	Employment of Local Personnel	**124**
18.1	Boreholes and Exploratory Excavation	**124**
19.3	Safety Precautions	**124**
19.4	Lighting Works at Night	**124**
20.4	Employer's Risks	**124**
21.1	Insurance of Works and Contractor's Equipment	**125**
21.4	Exclusions	**125**
25.5	Insurance Company	**125**
31.3	Co-operation with Other Contractors	**125**
34.2	Rates of Wages and Conditions of Labour	**125**
34.3	Employment of Persons in the Service of Others	**125**
34.4	Housing for Labour	**126**
34.5	Health and Safety	**126**
34.6	Epidemics	**126**
34.7	Supply of Water	**126**
34.8	Alcoholic Liquor or Drugs	**126**
34.9	Arms and Ammunition	**126**

34.10	Festivals and Religious Customs	**126**
34.11	Disorderly Conduct	**126**
34.12	Compliance by Subcontractors	**126**
35.2	Records of Safety and Health	**126**
35.3	Reporting of Accidents	**127**
36.6	Use of Pakistani Materials and Services	**127**
41.1	Commencement of Works	**127**
47.3	Bonus for Early Completion of Works	**127**
48.2	Taking Over of Sections or Parts	**127**
51.2	Instructions for Variations	**127**
52.1	Valuation of Variations	**127**
52.3	Variations Exceeding 15 per cent	**127**
53.4	Failure to Comply	**127**
54.3	Customs Clearance	**127**
54.5	Conditions of Hire of Contractor's Equipment	**127**
59.4	Payments to Nominated Sub-contractors	**127**
59.5	Certification of Payments & Nominated Subcontractors	**128**
60.1	Monthly Statements	**128**
60.2	Monthly Payments	**128**
60.10	Time for Payment	**128**
60.11	Secured Advance on Materials	**128**
60.12	Financial Assistance to Contractor	**129**
63.1	Default of Contractor	**129**
65.2	Special Risks	**129**
67.3	Arbitration	**129**
68.1	Notice to Contractor	**130**
68.2	Notice to Employer and Engineer	**130**
70.1	Increase or Decrease of Cost	**130**
73.1	Payment of Income Tax	**131**
73.2	Customs Duty & Taxes	**131**
74.1	Integrity Pact	**131**
75.1	Termination of Contract for Employer's Convenience	**131**
76.1	Liability of Contractor	**132**
77.1	Joint and Several Liability	**132**
78.1	Details to be Confidential	**132**

PART II - SPECIAL CONDITIONS OF CONTRACT

(Mandatory Provisions not to be Amended / Substituted except as instructed by PEC)

1.1 Definitions

(a) (i) The Employer is: General Manager Estate, Board of Management Sundar Industrial Estate (BOMSIE), Gate No.2, Sundar Industrial Estate Sundar Raiwind Road Lahore.

(a) (iv) HOD Electrical, Board of Management Sundar Industrial Estate (BOMSIE), Gate No.2, Sundar Industrial Estate Sundar Raiwind Road Lahore. The Firm/Company/Person nominated as Engineer alongwith his full address), or any other competent person appointed by the Employer, and notified to the Contractor, to act in replacement of the Engineer. Provided always that except in cases of professional misconduct, the outgoing Engineers is to formulate his certifications/ recommendations in relation to all outstanding matters, disputes and claims relating to the execution of the Works during his tenure.

The following paragraph is added:

(a) (vi) "Bidder or Tenderer" means any person or persons, company, corporation, firm or Joint venture submitting a Bid or Tender.

(b) (v) The following is added at the end of the paragraph:

The word "Tender" is synonymous with "Bid" and the word "Tender Documents" with "Bidding Documents".

The following paragraph is added:

(b) (ix) "Programme" means the programme to be submitted by the Contractor in Accordance
Accordance with Sub-Clause 14.1 and any approved revisions thereto.

(e) (i) The text is deleted and substituted with the following:

"Contract Price" means the sum stated in the Letter of Acceptance as payable to the Contractor for the execution and completion of the Works subject to such additions thereto or deductions there from as may be made and remedying of any defects therein in accordance with the provisions of the Contract.

2.1 Engineer's Duties and Authority

With reference to Sub-Clause 2.1(b), the following provisions shall also apply:

The Engineer shall obtain the specific approval of the Employer before carrying out his duties in accordance with the following Clauses. The Employer may further vary according to need of the project;

(i) Consenting to the sub-letting of any part of the Works under Sub-Clause 4.1 "Subcontracting".
(ii) Certifying additional cost determined under Sub-Clauses 12.2 "Not Foreseeable Physical Obstructions or conditions"

(iii) Any action under Clause 10 "Performance Security" and Clauses 21,23,24 & 25 " Insurance" of sorts.

(iv) Any action under Clause 40 "Suspension"

(v) Any action under Clause 44 "Extension of Time for Completion"

(vi) Any action under Clause 47 "Liquidated Damages for Delay" or payment of Bonus for Early Completion of Works (SCC Sub-Clause 47.3)

(vii) Issuance of "Taking over Certificate" under Clause 48.

(viii) Issuing a Variation Order under Clause 51 except:

a) in an emergency* situation, as stated here below, or

b) if such variation would increase the Contract Price by the amount stated in the Appendix-A to Bid.

(ix) Fixing rates or prices under Clause 52.

(x) Extra payment as a result of Contractor's claims Clause

(xi) Release of Retention Money to the Contractor under Sub-Clause 60.3 "Payment of Retention Money".

(xii) Issuance of "Final Payment Certificate" under Sub-Clause 60.8.

(xiii) Issuance of "Defect Liability Certificate" under Sub-Clause 62.1.

(xiv) Any change in the ratios of Contract currency proportions and payments thereof under clause 72 "Currency and Rate of Exchange".
(Note: Employer may further vary according to need of the project)

* (If in the opinion of the Engineer an emergency occurs affecting the safety of life or of the Works or of adjoining property, the Engineer may, without relieving the Contractor of any of his duties and responsibilities under the Contract, instruct the Contractor to execute all such work or to do all such things as may, in the opinion of the Engineer, be necessary to abate or reduce the risk. The Contractor shall forthwith comply with any such instruction of the Engineer. The Engineer shall determine an addition to the Contract Price, in respect of such instruction, in accordance with Clause 52 and shall notify the Contractor accordingly, with a copy to the Employer.)

2.2 Engineer's Representative

Add the following paragraph:

The Employer shall ensure that the Engineer's Representative is a professional engineer as defined in the Pakistan Engineering Council Act 1975 (V of 1976).

The following Sub-Clauses 2.7 and 2.8 are added:

2.7 Engineer Not Liable

Approval, reviews and inspection by the Engineer of any part of the Works does not relieve the Contractor from his sole responsibility and liability for the supply of materials, plant and equipment for construction of the Works and their parts in accordance with the Contract and neither the Engineer's authority to act nor any decision made by him in good faith as provided for under the Contract whether to exercise or not to exercise such authority shall give rise to any duty or responsibility of the Engineer to the Contractor, any Subcontractor, any of their representatives or employees or any other person performing any portion of the Works. However, the Engineer shall also be held responsible for his unlawful, non-factual and unreasonable decisions.

2.8 Replacement of the Engineer

"If the Employer intends to replace the Engineer, the Employer shall, not less than 14 days before the intended date of replacement, give notice to the Contractor, of the name, address and relevant experience of the intended replacement Engineer. The Employer shall not replace the Engineer with a person against whom the Contractor raises reasonable objection by notice to the Employer, with supporting particulars."

5.1 Language(s) and Law

(a) The Contract Documents shall be drawn up in the English language.

(b) The Contract shall be subjected to the Laws of Islamic Republic of Pakistan

5.2 Priority of Contract Documents

The documents listed at (1) to (6) of the Sub-Clause are deleted and substituted with the following:

(1) The Contract Agreement (if completed);

(2) The Letter of Acceptance;

(3) The completed Form of Bid;

(4) Special Stipulations (Appendix-A to Bid);

(5) The Special Conditions of Contract – Part II;

(6) The General Conditions – Part I;

(7) The priced Bill of Quantities (Appendix-D to Bid);

(8) The completed Appendices to Bid (B, C, E to L);

(9) The Drawings;

(10) The Specifications; and

(11) (any other).

In case of discrepancies between drawings, those of larger scale shall govern unless they are superseded by a drawing of later date regardless of scale. All Drawings and Specifications shall be interpreted in conformity with the Contract and these Conditions. Addendum, if any, shall be deemed to have been incorporated at the appropriate places in the documents forming the Contract.

The following Sub-Clauses 6.6 and 6.7 are added

6.6 Shop Drawings

The Contractor shall submit to the Engineer for review 3 copies of all shop and erection drawings applicable to this Contract as per provision of relevant Sub-Clause of the Contract. A copy shall be submitted to the Employer as well.

Review and approval by the Engineer shall not be construed as a complete check but will indicate only that the general method of construction and detailing is satisfactory and that the Engineer's review or approval shall not relieve the Contractor of any of his responsibilities under the Contract.

6.7 As-Built Drawings

At the completion of the Works under the Contract, the Contractor shall furnish to the Engineer 6 copies and one reproducible of all drawings amended to conform with the Works as built. A set shall be provided to the Employer as well. The price of such Drawings shall be deemed to be included in the Contract Price.

10.1 Performance Security

The text is deleted and substituted with the following:

The Contractor shall provide Performance Security to the Employer in the prescribed form. The said Security shall be furnished or caused to be furnished by the Contractor within 30 days after the receipt of the Letter of Acceptance. The Performance Security shall be of an amount equal to 10% of the Contract Price stated in the Letter of Acceptance. Such Security shall, at the option of the bidder, be in the form of either (a) bank guarantee from any Scheduled Bank in Pakistan or (b) bank guarantee from a bank located outside Pakistan duly counter-guaranteed

by a Scheduled Bank in Pakistan.

The cost of complying with requirements of this Sub-Clause shall be borne by the Contractor.

The following Sub-Clause10.4 is added:

10.4 Performance Security Binding on Variations and Changes

The Performance Security shall be binding irrespective of changes in the quantities or variations in the Works or extensions in Time for Completion of the Works which are granted or agreed upon under the provisions of the Contract.

14.1 Programme to be Submitted

The programme shall be submitted within 42 days from the date of receipt of Letter of Acceptance, which shall be in the form of:

i) a Bar Chart identifying the critical activities.

ii) a CPM identifying the critical path/activities.

(Employer to select appropriate one)

14.3 Cash Flow Estimate to be Submitted

The detailed Cash Flow Estimate shall be submitted within 21 days from the date of receipt of Letter of Acceptance

The following Sub-Clause 14.5 is added:

14.5 Detailed Programme and Monthly Progress Report

a) For purposes of Sub-Clause 14.1, the Contractor shall submit to the Engineer, the Employer and the Administrative Department, the detailed programme for the following:

(1) Execution of Works;

(2) Labour Employment;

(3) Local Material Procurement;

(4) Material Imports, if any; and

(5) Other details as required by the Engineer.

(b) During the period of the Contract, the Contractor shall submit to the Engineer, the Employer and the Administrative Department, not later than the 8th day of the following month, 10 copies each of Monthly Progress Reports covering with a copy to the employer:

(1) A Construction Schedule indicating the monthly progress in percentage;

(2) Description of all work carried out since the last report;

(3) Description of the work planned for the next 56 days sufficiently detailed to enable the Engineer to determine his programme of inspection and testing;

(4) Monthly summary of daily job record;

(5) Photographs to illustrate progress; and

(6) Information about problems and difficulties encountered, if any, and proposals to overcome the same.

(c) During the period of the Contract, the Contractor shall keep a daily record of the work progress, which shall be made available to the Engineer, the Employer and the Administrative Department, as and when requested. The daily record shall include particulars of weather conditions, number of men working, deliveries of materials, quantity, location and assignment of Contractor's equipment.

The following Sub-Clauses 15.2 and 15.3 are added:

15.2 Language Ability of Contractor's Representative

The Contractor's authorised representative shall be fluent in the English language. Alternately

an interpreter with ability of English language shall be provided by the Contractor on full time basis.

15.3 Contractor's Representative

The Contractor's authorised representative and his other professional engineers working at Site shall register themselves with the Pakistan Engineering Council.

The Contractor's authorised representative at Site shall be authorised to exercise adequate administrative and financial powers on behalf of the Contractor so as to achieve completion of the Works as per the Contract.

The following Sub-Clauses 16.3 and 16.4 are added:

16.3 Language Ability of Superintending Staff of Contractor

A reasonable proportion of the Contractor's superintending staff shall have a working knowledge of the English language. If the Contractor's superintending staff are not fluent in English language, the Contractor shall make competent interpreters available during all working hours in a number deemed sufficient by the Engineer.

16.4 Employment of Local Personnel

The Contractor is encouraged, to the extent practicable and reasonable, to employ staff and labour from sources within Pakistan.

The following Sub-Clauses 19.3 and 19.4 are added:

19.3 Safety Precautions

In order to provide for the safety, health and welfare of' persons, and for prevention of damage of any kind, all operations for the purposes of or in connection with the Contract shall be carried out in compliance with the Safety Requirements of the Government of Pakistan with such modifications thereto as the Engineer may authorise or direct and the Contractor shall take or cause to be taken such further measures and comply with such further requirements as the Engineer may determine to be reasonably necessary for such purpose.

The Contractor shall make, maintain and submit reports to the Engineer concerning safety, health and welfare of persons and damage to property, as the Engineer may from time to time prescribe.

19.4 Lighting Work at Night

In the event of work being carried out at night, the Contractor shall at his own cost, provide and maintain such good and sufficient light as will enable the work to proceed satisfactorily and without danger. The approaches to the Site and the Works where the night-work is being carried out shall be sufficiently lighted. All arrangement adopted for such lighting shall be to the satisfaction of the Engineer's Representative.

20.4 Employer's Risks

The Employer's risks are:

Delete the text and substitute with the following:

(a) insofar as they directly affect the execution of the Works in Pakistan:

(i) war and hostilities (whether war be declared or not), invasion, act of foreign enemies,

(ii) rebellion, revolution, insurrection, or military or usurped power, or civil war,

(iii) ionizing radiations, or contamination by radioactivity from any nuclear fuel, or from any nuclear waste from the combustion of nuclear fuel, radioactive toxic explosive or other hazardous properties of any explosive nuclear assembly or nuclear component thereof,

(iv) pressure waves caused by aircraft or other aerial devices travelling at sonic or supersonic speeds,

(v) riot, commotion or disorder, unless solely restricted to the employees of the Contractor or of his Subcontractors and arising from the conduct of the Works;

(b) loss or damage due to the use or occupation by the Employer of any Section or part of the Permanent Works, except as may be provided for in the Contract;

(c) loss or damage to the extent that it is due to the design of the Works, other than any part of the design provided by the Contractor or for which the Contractor is responsible; [For all those projects where funding is available, the Design Consultants shall be made responsible for any design faults. It shall be ensured that the Design Consultants remain available for Top Supervision and rectification of any subsequent faults/ issues till the successful completion of the project/ closing of the contract including defect liability period if any];

(d) any operation of the forces of nature (insofar as it occurs on the Site) which an experienced contractor:

(i) could not have reasonably foreseen, or

(ii) could reasonably have foreseen, but against which he could not reasonably have taken at least one of the following measures:

(a) prevent loss or damage to physical property from occurring by taking appropriate measures, or

(b) insure against.

21.1 Insurance of Works and Contractor's Equipment

(Employer may vary this Sub-Clause 21.1 (b))

21.4 Exclusions

The text is deleted and substituted with the following:

There shall be no obligation for the insurances in Sub-Clause 21.1 to include loss or damage caused by the risks listed under Sub-Clause 20.4 paras (a) (i) to (iv).

The following Sub-Clause 25.5 is added:

25.5 Insurance Company

The Contractor shall be obliged to place all insurances relating to the Contract (including, but not limited to, the insurances referred to in Clauses 21, 23 and 24) with either Government's State Life Insurance Company or National Insurance Company of Pakistan or any other insurance company operating in Pakistan and acceptable to the Employer.

Costs of such insurances shall be borne by the Contractor.

The following Sub-Clause 31.3 is added:

31.3 Co-operation with other Contractors

During the execution of the Works, the Contractor shall co-operate fully with other contractors working for the Employer at and in the vicinity of the Site and also shall provide adequate precautionary facilities not to make himself a nuisance to local residents and other contractors.

The following Sub-Clauses 34.2 to 34.12 are added:

34.2 Rates of Wages and Conditions of Labour

The Contractor shall pay rates of' wages and observe conditions of labour not less favourable than those established for the trade or industry where the work is carried out. In the absence of any rates of wages or conditions of labour so established, the Contractor shall pay rates of wages and observe conditions of labour which are not less favourable than the general level of wages and conditions observed by other employers whose general circumstances in the trade or in industry in which the Contractor is engaged are similar.

34.3 Employment of Persons in the Service of Others

The Contractor shall not recruit his staff and labour from amongst the persons in the services

of the Employer or the Engineer; except with the prior written consent of the Employer or the Engineer, as the case may be.

34.4 Housing for Labour

Save insofar as the Contract otherwise provides, the Contractor shall provide and maintain such housing accommodation and amenities as he may consider necessary for all his supervisory staff and labour, employed for the purposes of or in connection with the Contract including all fencing, electricity supply, sanitation, cookhouses, fire prevention, water supply and other requirements in connection with such housing accommodation or amenities. On completion of the Contract, these facilities shall be handed over to the Employer or if the Employer so desires, the temporary camps or housing provided by the Contractor shall be removed and the Site reinstated to its original condition, all to the approval of the Engineer.

34.5 Health and Safety

Due precautions shall be taken by the Contractor, and at his own cost, to ensure the safety of his staff and labour at all times throughout the period of the Contract. The Contractor shall further ensure that suitable arrangements are made for the prevention of epidemics and for all necessary welfare and hygiene requirements.

34.6 Epidemics

In the event of any outbreak of illness of an epidemic nature, the Contractor shall comply with and carry out such regulations, orders and requirements as may be made by the Government, or the local medical or sanitary authorities, for purpose of dealing with and overcoming the same.

34.7 Supply of Water

The Contractor shall, so far as is reasonably practicable, having regard to local conditions**,** provide on the Site, to the satisfaction of the Engineer or his representative, adequate supply of drinking and other water for the use of his staff and labour.

34.8 Alcoholic Liquor or Drugs

The Contractor shall not, otherwise than in accordance with the Statutes, Ordinances and Government Regulations or Orders for the time being in force, import, sell, give, barter or otherwise dispose of any alcoholic liquor or drugs, or permit or suffer any such importation, sale, gift, barter or disposal by his Subcontractors, agents, staff or labour.

34.9 Arms and Ammunition

The Contractor shall not give, or otherwise dispose of to any person or persons, any arms or ammunition of any kind or permit or suffer the same as aforesaid.

34.10 Festivals and Religious Customs

The Contractor shall in all dealings with his staff and labour have due regard to all recognised festivals, days of rest and religious and other customs.

34.11 Disorderly Conduct

The Contractor shall at all times take all reasonable precautions to prevent any unlawful, riotous or disorderly conduct by or amongst staff and labour and for the preservation of peace and protection of persons and property in the neighborhood of the Works against the same.

34.12 Compliance by Subcontractors

The Contractor shall be responsible for compliance by his Subcontractors of the provisions of this Clause.

The following Sub-Clauses 35.2 and 35.3 are added:

35.2 Records of Safety and Health

The Contractor shall maintain such records and make such reports concerning safety, health and welfare of persons and damage to property as the Engineer may from time to time prescribe.

35.3 Reporting of Accidents

The Contractor shall report to the Engineer details of any accident as soon as possible after its occurrence. In the case of any fatality or serious accident, the Contractor shall, in addition, notify the Engineer immediately by the quickest available means.

The following Sub-Clause 36.6 is added:

36.6 Use of Pakistani Materials and Services

The Contractor shall , so far as may be consistent with the Contract, make the maximum use of materials, supplies, plant and equipment indigenous to or produced or fabricated in Pakistan and services, available in Pakistan provided such materials, supplies, plant, equipment and services shall be of required standard.

41.1 Commencement of Works

The text is deleted and substituted with the following:

The Contractor shall commence the Works on Site within the period named in Appendix-A to Bid from the date of receipt by him from the Engineer of a written Notice to Commence. Thereafter, the Contractor shall proceed with the Works with due expedition and without delay.

The following Sub-Clause 47.3 is added:

47.3 Bonus for Early Completion of Works

The Contractor may, in case of earlier completion for either whole or part(s) of the Works pursuant to Sub-Clauses 48.1 and 48.2(a) respectively of the General Conditions of Contract, be paid bonus up-to a limit and at a rate equivalent to 50% of the relevant limit and rate of liquidated damages prescribed in Appendix-A to Bid "Special Stipulations"; provided such provision is given in project approval documents.

48.2 Taking Over of Sections or Parts

For the purposes of para (a) of this Sub-Clause, separate Times for Completion shall be provided in the Appendix-A to Bid "Special Stipulations".

51.2 Instructions for Variations

At the end of the first sentence, after the word "Engineer", the words "in writing" are added.

52.1 Valuation of Variations

In the tenth line, after the words "Engineer shall" the following is added:

Within a period not exceeding one-eighth of the completion time subject to a minimum of 56 days from the date of disagreement whichever is later.

53.4 Failure to Comply

This Sub-Clause is deleted in its entirety.

54.3 Customs Clearance

(Employer may vary this Sub-Clause)

54.5 Conditions of Hire of Contractor's Equipment

The following paragraph is added:

The Contractor shall, upon request by the Engineer at any time in relation to any item of hired Contractor's Equipment, forthwith notify the Engineer in writing the name and address of the Owner of the equipment and shall certify that the agreement for the hire thereof contains a provision in accordance with the requirements set forth above.

The following Sub-Clauses 59.4 & 59.5 are added:

59.4 Payments to Nominated Subcontractors

The Contractor shall pay to the nominated Subcontractor the amounts which the Engineer

certifies to be due in accordance with the subcontract. These amounts plus other charges shall be included in the Contract Price in accordance with Clause 58 [Provisional Sums], except as stated in Sub-Clause 59.5 [Certification of Payments].

59.5 Certification of Payments & Nominated Subcontractors

Before issuing a Payment Certificate which includes an amount payable to a nominated Subcontractor, the Engineer may request the Contractor to supply reasonable evidence that the nominated Subcontractor has received all amounts due in accordance with previous Payment Certificates, less applicable deductions for retention or otherwise. Unless the Contractor:

a) submits reasonable evidence to the Engineer, or

b) i) satisfies the Engineer in writing that the Contractor is reasonably entitled to withhold or refuse to pay these amounts, and

ii) submits to the Engineer reasonable evidence that the nominated Subcontractor has been notified of the Contractor's entitlement,

then the Employer may (at his sole discretion) pay direct to the nominated Subcontractor, part or all of such amounts previously certified (less applicable deductions) as are due to the nominated Subcontractor and for which the Contractor has failed to submit the evidence described in sub-paragraphs (a) or (b) above. The Contractor shall then repay, to the Employer, the amount which the nominated Subcontractor was directly paid by the Employer.

60.1 Monthly Statements

In the first line after the word "shall", the following is added:

"on the basis of the joint measurement of work done under Clause 56.1,"

In Para (c) the words "the Appendix to Tender" are deleted and substituted with the words "Sub-Cause 60.11 (a)(6) hereof".

(in case Clause 60.11 is applicable)

60.2 Monthly Payments

In the first line, "28" is substituted by "14".

60.10 Time for Payment

The text is deleted and substituted with the following:

The amount due to the Contractor under any Interim Payment Certificate issued by the Engineer pursuant to this Clause, or to any other terms of the Contract, shall , subject to Clause 47, be paid by the Employer to the Contractor within 30 days after such Interim Payment Certificate or the Final Certificate as has been jointly verified by Employer and Contractor, provided that the work is satisfactory and the Contractor has not indulged in Corrupt Practices as defined in Section 2 of the PPRA Act 2009; and provided further that the provisions of the donor documents shall prevail in case of foreign funded projects. In the event of the failure of the Employer to make payment within the times stated, the provisions w.r.t. dispute resolution may be invoked.

The following Sub-Clause 60.11is added:

60.11 Secured Advance on Materials

a) The Contractor shall be entitled to receive from the Employer Secured Advance against an indemnity bond acceptable to the Employer of such sum as the Engineer may consider proper in respect of non-perishable materials brought at the Site but not yet incorporated in the Permanent Works provided that:

(1) The materials are in accordance with the Specifications for the Permanent Works;

(2) Such materials have been delivered to the Site and are properly stored and protected against loss or damage or deterioration to the satisfaction of the Engineer but at the risk and cost of the Contractor;

(3) The Contractor's records of the requirements, orders, receipts and use of materials are kept in a form approved by the Engineer, and such records shall be available for inspection by the Engineer;

(4) The Contractor shall submit with his monthly statement the estimated value of the materials on Site together with such documents as may be required by the Engineer for the purpose of valuation of materials and providing evidence of ownership and payment therefor;

(5) Ownership of such materials shall be deemed to vest in the Employer and these materials shall not be removed from the Site or otherwise disposed of without written permission of the Employer; and

(6) The sum payable for such materials on Site shall not exceed 75 % of the (i) landed cost of imported materials, or (ii) ex-factory / ex-warehouse price of locally manufactured or produced materials, or (iii) market price of other materials.

(b) The recovery of Secured Advance paid to the Contractor under the above provisions shall be effected from the monthly payments on actual consumption basis.

60.12 Financial Assistance to Contractor

Financial assistance shall be made available to the Contractor by the Employer by adopting any one of the following three Alternatives, upon submission by the Contractor of a Mobilization Advance Guarantee for the full amount of the Advance in the specified form from a Scheduled Bank in Pakistan**:**

Mobilization Advance

(a) An interest-free Mobilization Advance up to 15 % of the Contract Price stated in the Letter of Acceptance.

(b) This Advance shall be recovered before the date of completion of the Works.

63.1 Default of Contractor

The following para is added at the end of the Sub-Clause:

Provided further that in addition to the action taken by the Employer against the Contractor under this Clause, the Employer may also refer the case of default of the Contractor to Pakistan Engineering Council for punitive action under the Construction and Operation of Engineering Works Bye-Laws 1987, as amended from time to time.

65.2 Special Risks

The text is deleted and substituted with the following:

The Special Risks are the risks defined under Sub-Clause 20.4 sub paragraphs (a) (i) to (a) (v).

67. 3 Arbitration

In the sixth to eight lines, the words "shall be finally settled ..... appointed under such Rules" are deleted and substituted with the following:

shall be finally settled under the provisions of the Arbitration Act, 1940 as amended or any statutory modification or re-enactment thereof for the time being in force.

The following paragraph is added:

The place of arbitration shall be Lahore, Pakistan.

68.1 Notice to Contractor

The following paragraph is added:

For the purposes of this Sub-Clause, the Contractor shall, immediately after receipt of Letter of Acceptance, intimate in writing to the Employer and the Engineer by registered post, the address of his principal place of business or any change in such address during the period of the Contract.

68.2 Notice to Employer and Engineer

For the purposes of this Sub-Clause, the respective address are:

a) The Employer :

…….....
(to be filled in by the Employer as appropriate)

b) The Engineer:

…….....
(to be filled in by the Employer as appropriate)

70.1 Increase or Decrease of Cost

Sub-Clause 70.1 is deleted in its entirety, and substituted with the following:

The amounts payable to the Contractor, pursuant to Sub-Clause 60.1, shall be adjusted in respect of the rise or fall in the cost of labor, materials, and other inputs to the Works, by applying to such amount the formula prescribed in this Sub-Clause.

(a) Other Changes in Cost

To the extent that full compensation for any rise or fall in costs to the Contractor is not covered by the provisions of this or other Clauses in the Contract, the unit rates and prices included in the Contract shall be deemed to include amounts to cover the contingency of such other rise or fall of costs.

(b) Adjustment Formula

The adjustment to the monthly statements in respect of changes in cost shall be determined from the following formula:-

$$Pn = A + b\frac{Ln}{Lo} + c\frac{Mn}{Mo} + d\frac{En}{Eo} + \ldots\ldots\ldots\ldots\ldots$$

Where:

Pn is a price adjustment factor to be applied to the amount for the payment of the work carried out in the subject month, determined in accordance with Paragraph 60.1 (a), and with Paragraphs 60.1 (b) and (e), where any variations and daywork are not otherwise subject to adjustment;

A is a constant, specified in Appendix-C to Bid, representing the nonadjustable portion in contractual payments;

b, c, d, etc., are weightages or coefficients representing the estimated proportion of each cost element (labour, cement and reinforcing steel etc.) in the Works or Sections thereof, net of Provisional Sums and Prime Cost; the sum of A, b, c, d, etc., shall be one;

Ln, Mn, En, etc., are the current cost indices or reference prices of the cost elements for month "n", determined pursuant to Sub-Clause 70.1(d), applicable to each cost element; and

Lo, Mo, Eo, etc., are the base cost indices or reference prices corresponding to the above cost elements at the date specified in Sub-Clause 70.1(d).

(c) Sources of Indices and Weightages

The sources of indices shall be those listed in Appendix-C to Bid, as approved by the Engineer. As the proposed basis for price adjustment, the Contractor shall have submitted with his bid the tabulation of Weightages and Source of Indices if different than those given in Appendix-C to Bid, which shall be subject to approval by the Engineer.

(d) Base, Current, and Provisional Indices

The base cost indices or prices shall be those prevailing on the day 30 days prior to the latest date for submission of bids. Current indices or prices shall be those prevailing on the day 30 days prior to the last day of the period to which a particular monthly statement is related. If at any time the current indices are not available, Provisional indices as determined by the Engineer will be used, subject to subsequent correction of the amounts paid to the Contractor when the current indices become available.

(e) Adjustment after Completion

If the Contractor fails to complete the Works within the Time for Completion prescribed under Clause 43, adjustment of prices thereafter until the date of completion of the Works shall be made using either the indices or prices relating to the prescribed time for completion, or the current indices or prices, whichever is more favorable to the Employer, provided that if an extension of time is granted pursuant to Clause 44, the above provision shall apply only to adjustments made after the expiry of such extension of time.

(f) Weightages

The weightages for each of the factors of cost given in Appendix-C to Bid shall be adjusted if, in the opinion of the Engineer, they have been rendered unreasonable, unbalanced, or inapplicable as a result of varied or additional work executed or instructed under Clause 51. Such adjustment(s) shall have to be agreed in the variation order.

The following Sub-Clauses 73.1, 73.2, 74.1, 75.1, 76.1, 77.1and 78.1 are added:

73.1 Payment of all taxes/ rates/ fees: Income Tax, Sales tax etc.

The Contractor, Subcontractors and their employees shall be responsible for payment of all applicable (federal & provincial) taxes/ rates/ fees: income tax, sales tax and other taxes/ rates/ fees etc. arising out of the Contract and the rates and prices stated in the Contract shall be deemed to cover all such expenses till the closing of contract, including the defect liability period if any.

73.2 Customs Duty & Taxes

(Employer may incorporate provisions where applicable)

74.1 Integrity Pact

If the Contractor or any of his Subcontractors, agents or servants is found to have violated or involved in violation of the Integrity Pact signed by the Contractor as Appendix-L to his Bid, then the Employer shall be entitled to:

(a) recover from the Contractor an amount equivalent to ten times the sum of any commission, gratification, bribe, finder's fee or kickback given by the Contractor or any of his Subcontractors, agents or servants;
(b) terminate the Contract; and
(c) recover from the Contractor any loss or damage to the Employer as a result of such termination or of any other corrupt business practices of the Contractor or any of his Subcontractors, agents or servants.

The termination under Sub-Para (b) of this Sub-Clause shall proceed in the manner prescribed under Sub-Clauses 63.1 to 63.4 and the payment under Sub-Clause 63.3 shall be made after having deducted the amounts due to the Employer under Sub-Para (a) and (c) of this Sub-Clause.

75.1 Termination of Contract for Employer's Convenience

The Employer shall be entitled to terminate the Contract at any time for the Employer's convenience after giving 56 days prior notice to the Contractor, with a copy to the Engineer. In the event of such termination, the Contractor :

(a) shall proceed as provided in Sub-Clause 65.7 hereof; and

(b) shall be paid by the Employer as provided in Sub-Clause 65.8 hereof.

76.1 Liability of Contractor

The Contractor or his Subcontractors or assigns shall follow strictly, all relevant labour laws including the Workmen's Compensation Act and the Employer shall be fully indemnified for all claims, damages etc. arising out of any dispute between the Contractor, his Subcontractors or assigns and the labour employed by them.

77.1 Joint and Several Liability

If the Contractor is a joint venture of two or more persons, all such persons shall be jointly and severally bound to the Employer for the fulfilment of the terms of the Contract and shall designate one of such persons to act as leader with authority to bind the joint venture. The composition or the constitution of the joint venture shall not be altered without the prior consent of the Employer.

78.1 Details to be Confidential

The Contractor shall treat the details of the Contract as private and confidential, save in so far as may be necessary for the purposes thereof, and shall not publish or disclose the same or any particulars thereof in any trade or technical paper or elsewhere without the prior consent in writing of the Employer or the Engineer. If any dispute arises as to the necessity of any publication or disclosure for the purpose of the Contract, the same shall be referred to the decision of the Engineer whose award shall be final.

PART II –SPECIAL CONDITIONS OF CONTRACT

Index	**Clause 0**
Alcoholic Liquor or Drugs	34.8
Arbitration	67.3
Arms and Ammunition	34.9
As-Built Drawings	6.7
Bonus for Early Completion of Works	47.3
Cash Flow Estimate to be Submitted	14.3
Commencement of Works	41.1
Compliance by Sub-Contractors	34.12
Conditions of Hire of Contractor's Equipment	54.5
Contractor's Representative	15.3
Co-operation with Other Contractors	31.3
Customs Clearance	54.3
Customs Duty and Taxes	73.2
Default of Contractor	63.1
Definitions	1.1
Detailed Programme and Monthly Progress Report	14.5
Details to be Confidential	78.1
Disorderly Conduct	34.11
Employer's Risks	20.4
Employment of Local Personnel	16.4
Employment of Persons in the Service of Others	34.3
Engineer Not Liable	2.7
Engineer's Duties and Authority	2.1
Engineer's Representative	2.2
Epidemics	34.6
Exclusions	21.4
Failure to Comply	53.4
Festivals and Religious Customs	34.10
Financial Assistance to Contractor	60.11
Health and Safety	34.5
Housing for Labour	34.4
Increase or Decrease of Cost	70.1
Instructions for Variations	51.2
Insurance of Works and Contractor's Equipment	21.1

Index	**Clause**	**0**
Insurance Company	25.5	
Integrity Pact	74.1	
Joint and Several Liability	77.1	
Language Ability of Contractor's Representative	15.2	
Language Ability of Superintending Staff of Contractor	16.3	
Language(s) and Law	5.1	
Liability of Contractor	76.1	
Lighting Work at Night	19.4	
Monthly Payments	60.2	
Monthly Statements	60.1	
Notice to Contractor	68.1	
Notice to Employer and Engineer	68.2	
Payment of Income Tax	73.1	
Payments of Nominated Subcontractors	59.4	
Performance Security	10.1	
Performance Security Binding on Variation and Changes	10.4	
Priority of Contract Documents	5.2	
Programme to be Submitted	14.1	
Rates of Wages and Conditions of Labour	34.2	
Records of Safety and Health	35.2	
Replacement of the Engineer	2.8	
Reporting of Accidents	35.3	
Safety Precautions	19.3	
Secured Advance on Materials	60.11	
Shop Drawings	6.6	
Special Risks	65.2	
Supply of Water	34.7	
Taking Over of Sections or Parts	48.2	
Termination of Contract for Employer's Convenience	75.1	
Time for Payment	60.10	
Use of Pakistani Materials and Services	36.6	
Valuation of Variations	52.1	

BOQ, SPECIFICATIONS & DRAWINGS
TECHNICAL PROVISIONS
(Vol-II)

LIST OF CONTRACT DOCUMENTS

Sr. No.	Name of the Document	Status
(1)	Standard Form of Bidding Documents (Civil Works) *(to be used for estimated value of more than Rs. 25 Millions)*	Completed
(2)	Standard Form of Bidding Documents for Procurement of Works (E&M) *(to be used for estimated value of more than Rs. 25 Millions)*	Completed
(3)	Standard Form of Bidding Documents for Procurement of Works (For Smaller Contracts) *(to be used for all type of procurement for estimated value of not more than Rs. 25 Millions)*	Completed
(4)	Standard Form of Contract for Engineering Consultancy Services (For Large Projects) – Time Based Assignments *(to be used for consultancy fee over Rs. 2 Millions)*	Completed
(5)	Standard Form of Contract for Engineering Consultancy Services (For Large Projects) – Lump Sum Assignments *(to be used for consultancy fee over Rs. 2 Millions)*	Completed
(6)	Standard Form of Contract For Engineering Consultancy Services (For Smaller Projects) *(to be used for consultancy fee not more than Rs. 2 Millions)*	Completed
(7)	Standard Procedure for Pre-qualifications of Constructors	Completed
(8)	Standard Procedure for Evaluation of Bids for Procurement of Works	Completed
(9)	Standard Procedure for Pre-qualifications of Consultants	Completed
(10)	Standard Procedure for Evaluation of Proposals for Procurement of Engineering Services	Completed
(11)	Standard Procedure and Formula for Price Adjustment	Completed
(12)	Conciliation and Arbitration	Completed
(13)	Standard Form of Bidding Documents for Procurement of Works on BOT Basis	Completed
(14)	Standard Form of Bidding Documents for Procurement of Works on Design and Build Basis	Completed
(15)	Standard Form of Bidding Documents for Procurement of Civil Works (Single Stage Two Envelopes-SSTE)	Completed
(16)	Standard Form of Joint Venture /Consortium Agreements and Memorandum of Understandings	Completed

PUNJAB INDUSTRIAL ESTATES DEVELOPMENT AND MANAGEMENT COMPNAY (PIEDMC)

SUPPLY, INSTALLATION, TESTING AND COMMISSIONING OF 250 KWp SOLAR PV SYSTEM (2 X 125kWp) AT WATER TANK NO.6 AND TANK NO. 9 INSIDE SUNDAR INDUSTRIAL ESTATE

ITB # PIE/P&C/250 KW/SS/BOM-SIE/25/42

VOLUME-II
BOQ & TECHNICAL SPECIFICATIONS

September, 2025

BILL OF QUANTITIES (BOQ)

Sr. No.	Ref. (MRS 2025, 2nd Bi-Annual CH/ item)	Description of Works	Unit	Quantity	Rate	Amount
A)	**MRS ITEMS**					
1	**Excavations**					
	3/21/1/a(ii)	Excavation in foundation of building, bridges, and other structures, including dagbelling, dressing, refilling around structure with excavated earth, watering and ramming lead upto one chain (30 m) and lift upto 5 ft. (1.5 m) in ordinary soil (manual). Complete in all respects as per drawings and as directed by the engineer incharge.	Cft	3500	17.09	59,809
2	**P.C.C. Under Foundations**					
	6/5 (i)	Cement concrete plain including placing, compacting, finishing and curing (including screening and washing of stone aggregate) (Ratio 1:4:8). Complete in all respects as per drawings and as directed by the engineer incharge.	Cft	190	392.55	74,585
3	**Foundation Concrete**					
	6/6 (c)(3)	Providing and laying reinforced cement concrete in slab of rafts/strip foundation, base slab of column and retaining walls, etc. and other structural members other than those mentioned in 5(a) (i) above not requiring form work (i.e. horizontal shuttering). (3) Type C (nominal mix 1: 2: 4). Complete in all respects as per drawings and as directed by the engineer incharge.	Cft	450	640.15	288,068
4	**R.C.C Work for Pedestal**					
	6/6 (a)(3)	Providing and laying reinforced cement concrete (including prestressed concrete), using coarse	Cft	200	791.15	158,230

		sand and screened graded and washed aggregate, in required shape and design, including forms, moulds, shuttering, lifting, compacting, curing, rendering and finishing exposed surface (but excluding the cost of steel reinforcement, its fabrication and placing in position, etc.). Complete in all respects as per drawings and as directed by the engineer incharge.				
5	**Reinforcement**					
	6/12/b/(ii)	Fabrication of mild steel reinforcement for cement concrete, including cutting, bending, laying in position, making joints and fastenings, including cost of binding wire and labour charges for binding of steel reinforcement (also includes removal of rust from bars), Deformed bars (Grade-60). Complete in all respects as per drawings and as directed by the engineer incharge.	Kg	1700	299.26	508,742
6	**Solar Washing Mechanism** (Provision of automatic solar washing system, including laying of pvc pipes, sprinklers, etc. complete in all respects as per drawings and as directed by the engineer incharge)					
a		Providing, laying, testing and commissioning of POLY-PROPYLENE RNDOM CO POLYMER(PPRC) water supply pipe made of (Dadex/Popular/Beta/BBJ) with specified pressure rating PN(PRESSURENOMINAL) and conforming to DIN8077-8078 codei/ccost of solvent, specials, making jharries complete in all respects approved and directed by Engineer Incharge. (Internal/External Diameters mentioned).				
		PN-25 Pipe				
	23/33/c (ii)	(ii) 25 mm	Rft	550	135.65	74,608
	23/33/c (iii)	(iii) 32 mm	Rft	80	214.3	17,144

b		Providing and fixing of sprinkler heads of following type and rating capacities having K-factor5.6, UL/FM, complete in all respect as approved and directed by the Engineer Incharge.				
	23/55 (v)	Upright Sprinkler head size 1/2 dia @ 68C	No.	51	1,992	101,592
c		P/F Ejector Pump of specified suction and delivery heads, coupled with Single Phase Siemens Electric Motor of required rating for water supply, including the cost of connection charges, necessary wire, PVC pipes, etc., complete in all respects as approved and directed by the Engineer Incharge.				
	23/32 (i)	G-II (1-1/4" × 3/4") with 1 HP Electric Motor,	No.	1	17038.7	17,039
d		Providing and fixing gun metal peet/gate valve (screwed):-				
	19/31 (i)	30 mm dia	No.	5	6852	34,260
					Total Schedule Items=A	**1,334,077**
B) Non MRS Items						
1	NSI	**Engineering Fill Under Foundations**				
		Providing and laying Engineer fIll (Mix darda) from approved source 60% gravel 40% khaka (compacted 95% in layers not exceeding 6" thickness) by mechanized means including the cost of front end loader, vibratory roller and all lead and lifts, dressing, watering complete in all respect as approved and directed by the Engineer Incharge	Cft	465		
2	NSI	**Maintenance Platform**				
		Provision of maintenance Platform for regular inspections and further cleaning solar panels, properly hanged with purlins and rafters along with the provision for spiral stair,	Job	1		

		complete in all respects as per drawings and as directed by the engineer incharge				
3	NSI	**Structural Steel Work (Galvanized)**				
		Fabrication of structural steel for solar shed, including erection of columns, rafters, foundation bolts, base plates, braces, cable bracing, galvanizing, connections, welds, nuts & bolts, washers, complete in all respects as per drawings and as directed by the engineer incharge				
	a)	Foundation Bolts M20 & 400 mmm Long (ASTM-A-307)	No.	112		
	b)	M.S. Base Plates (250x250x12mm Thick) including making holes for bolts. (A-36)	Kg	200		
	c)	Steel Columns (100x100x7x6), complete in all respects & as per drawings	Kg	1750		
	d)	Steel Rafters (200x100x9x7), complete in all respects & as per drawings	Kg	2760		
	e)	Steel Rafters (200x100x8x6), complete in all respects & as per drawings	Kg	2410		
	f)	Steel Rafters (125x75x3x2), complete in all respects & as per drawings	Kg	550		
	g)	Typ. Z-Purlins (150Z1.5), complete in all respects & as per drawings	Kg	2245		
	h)	Typ. Sag rods 3/8" dia as per drawings	Kg	80		
	i)	Connection Plates & Welds	Kg	500		
4	NSI	Solar PV Panels (N-type, Bifacial, Tier-1)	kW	250		
5	NSI	On-Grid Inverter (115kW)	No.	02		
6	NSI	P/F of LV Panel / Combiner Box (DC & AC Cables & wiring, DC Breakers, AC SPDs, Cable trays, breakers, thimbles and all allied accessories (complete in all aspects)	Job	02		

7	NSI	Separate AC & DC earthing systems including pvc pipe, ground conductor (copper wire) 50mm2 clamp and earth rod clamp, to achieve the specified earthing results less than 5 ohms as per requirements complete in all respects and to the approval of the engineer incharge. Earthing pit on the wall with copper busbar 35x5mm with Brass Nut Bolt. The complete earthing including panel to panels (Cu, 2.5mm2), structure earthing (Cu, 16mm2) and inverter (Cu, 35mm2)	Job	02		
8	NSI	Installation, Testing & Commissioning of 250kW PV Solar Panel / System (complete in all respects)	kW	250		
					B) TOTAL Non-MRS	
A	**Total Schedule Items**					**1,334,077**
C	**C) INCREASE EFFECT**					
	C) Schedule Items Rs. 1,334,077 X _____ % Above /Below				**Rs.**	
D	**D) Total (A+C)**				**Rs.**	
E	**E) Total (B + D)**				**Rs.**	
F	**F) 16% PRA on (E)**				**Rs.**	
G	**G) Grand Total (E + F)**				**Rs.**	
Amounts in Words:						

PUNJAB INDUSTRIAL ESTATES DEVELOPMENT AND MANAGEMENT COMPNAY (PIEDMC)

SUPPLY, INSTALLATION, TESTING AND COMMISSIONING OF 250 KWp SOLAR PV SYSTEM (2 X 125kWp) AT WATER TANK NO.6 AND TANK NO. 9 INSIDE SUNDAR INDUSTRIAL ESTATE

ITB # PIE/P&C/250 KW/SS/BOM-SIE/25/42

VOLUME-III
TECHNICAL SPECIFICATIONS

September, 2025

GENERAL SPECIFICATIONS FOR ELECTRICAL SYSTEMS

SCOPE OF WORK

The work under this Contract consists of supplying, fabrication, storage at site, manufacturing, installing, testing and commissioning of all materials and services etc., as specified herein, shown on the Drawings and given in the Bill of Quantities. Small items which are not expressly specified but which are necessary for completion of work shall be supplied by the Contractor without extra cost. The work shall be complete in every respect for satisfactory operation as per specifications and standards given hereinafter.

The Contractor shall co-ordinate with the Engineer at site with respect to other services for exact location and position of all electrical Equipment. The works related to the Electrical system that are included in the scope of Contract as shown on the Tender Drawings, Bill of Quantities and specifications. All the equipment & materials with allied accessories and their installation shall be new and described here-under, with other relevant provisions of Tender Document and latest Specifications/ Standards, Rules & Regulations shall broadly include but not limited to the following:

The scope shall include the continuing of the contractor to remain responsible for removal of defects detected in the works and for achieving satisfactory operation functioning /service of the works during defect liability period.

The contract shall include furnishing of all construction equipment, tools, labour, supervisory staff, storage, plants, transport, power, testing apparatus/ arrangements, installation, testing and all construction materials as shall be required for satisfactory completion of works strictly in accordance with the technical specifications and Bill of Quantities forming part of these tender documents and as per levels and dimensions as shown on the drawings supplied with these tender documents and in drawings which may be supplied by the Employer from time to time under approved variation orders. The contractor shall hand over the completed work after final approval of the consultants/engineer.

The Contractor shall also be responsible to supply any other equipment not specifically mentioned in these Documents but which is necessary for proper operation of the works/system included in the scope of this Contract. The Contractor shall solely be responsible for ensuring proper functional requirements of various Equipment. He shall also be responsible for furnishing any additional

piece of equipment and for making modification in the equipment as desired and/or approved by the Engineer to achieve proper co-ordination with various other equipment's offered in the bid and also with those installed by others.

RULES AND REGULATIONS

The Contractor shall be responsible for completing all formalities and submitting the test certificates as per prevailing rules and regulations. The Contractor shall familiarize himself with all requirements as to permits, licence, fees and codes and arrange to comply with these. All permits, licenses, fees, inspections and arrangements required for the work under this contract shall be obtained by the contractor at his expense. Completion Certificate for the works under contract will be issued by the engineer after successful execution, by contractor, complete in all respects.

MATERIALS & WORKMANSHIP

All materials, equipment, accessories, under the scope of this Contract, shall be brand new and in accordance with the Tender Specifications. Samples and detailed manufacturers shop drawings shall be approved by the Engineer before purchase or fabrication. The Engineer shall witness routine tests at the manufacturer's work sites and a test certificate shall be provided to him. All workmanship shall be first class and undertaken by workman skilled in the particular type of craft.

DEVIATIONS

Deviation may be allowed for the works covered under present scope of work, with the approval of Engineer/Client.

EQUIPMENT AND MATERIALS

The equipment/materials of the Electrical systems of the tender have been designed using the latest editions of International Standards/Codes such as IEC or another equivalent standard. In these specifications' certain types/makes of Equipment/materials have been specified for the purpose of general reference and guidance of the Bidder. However, names of certain manufacturers/suppliers of electrical Equipment/materials have been recommended for this project.

The names and addresses of these recommended manufacturers/suppliers are given in the tender documents. The Contractor is bound to supply and install the required Equipment/ materials only from the recommended manufacturers/suppliers. In case, if at a later stage in project, the contractor wishes to substitute the specified equipment or materials, he shall furnish complete details of

equipment/ substitute to materials.

The equipment/ substitute equipment's/ materials will only be considered by the Engineer if he is satisfied that the equipment/ substitute material have technically equivalent/better specifications. In case if the Engineer feels that the equivalent/substitute materials are of less cost compared to the specified materials then the contractor shall give comparative discount in the contract value of the BOQ items.

In case the cost of equivalent/substitute item is more the than the cost of BOQ item then no cost adjustment shall be made in the relevant BOQ item. Once the equivalent/substitute materials are recommended for approval by the Engineer the same shall be forwarded to the Engineer for their approval. The equivalent/substitute materials shall only be accepted after the Client's final approval. All materials and equipment being provided by the Contractor shall be interchangeable to the maximum extent with respect to makes, types, model etc.

INSTALLATION INSTRUCTIONS

The Contractor shall furnish all labor, materials, tools and equipment required to install, connect, test and commission of all electrical equipment specified herein, whether or not such equipment is furnished by him or by others. For all equipment to be installed by the Contractor, the Contractor shall supply and install all erection materials such as bolts, washers, nuts, etc. as required and without any additional costs.

In general, the manufacturer's instructions for installation shall be followed. Any defect or faulty operation of equipment due to the Contractor not following the manufacturer's instructions shall be corrected and repaired by the Contractor at his own cost as per specification and to the satisfaction of Engineer. For any deviation from the working drawings that are deemed necessary by the Contractor due to site conditions, he shall submit the details and obtain the Engineer's approval before starting such works.

PRESHIPMENT INSPECTION AND TESTING

GENERAL

All equipment and materials covered in scope of this contract are subject to pre-shipment inspection & testing at the manufacturer's factory/works. The Contractor, in coordination with the manufacturers of relevant materials shall arrange for the pre-shipment inspection & testing by the Engineer at the manufacturer's factory/works. The Contractor shall make all necessary

arrangements and cater for all expenses in this regard for the traveling, boarding and lodging of the Engineer daily allowance etc for the pre-shipment inspection and to witness the tests at the manufacturer's factory/works.

FIELD TESTS

GENERAL

Upon completion of the installation, the Contractor shall perform field tests on all equipment, materials and systems. All tests shall be conducted in the presence of the Engineer for the purpose of demonstrating equipment and systems compliance with Specifications. The Contractor shall submit for Engineer's approval complete details of tests to be performed describing the procedure test observations and expected results.

The Contractor shall furnish all tools, instruments, test equipment, materials, etc., and all qualified personnel required for the testing, setting and adjustment of all electrical equipment and material including putting the same into operation.

All tests shall be made with proper regard for the protection of the personnel and equipment and the Contractor shall be responsible for adequate protection of all personnel and equipment during such tests. The cost of any damages or rectification work due to any accident during the tests shall be the sole responsibility of Contractor.

The Contractor shall record all test values of the tests made by him on all equipment. Two (02) copies of all test data and results certified by the Engineer shall be given to the Engineer for record purposes. These shall also include details of testing method, testing equipment, diagrams, etc. The witnessing of any tests by the Engineer does not relieve the Contractor of his guarantees for materials, equipment and workmanship, or as any other obligations of contract.

COMPLETENESS OF THE JOB

Each item of work has been, as far as possible, fully described and included in these specifications and the Bill of Quantities. However, supply and installation of any item shall be deemed to include all for completion of the job in accordance with the tenders shall be deemed to have been included in the supply/installation of the equipment, unless specifically excluded.

This specification covers the complete supply and installation of all electrical works, unless otherwise stated, so as to obtain a complete functioning system for which all sundries such as

hooks, hangers, supports, small wiring of components of electrical panel boards, foundations for machinery and/or other such necessary accessories that are essential are deemed to be included in the Contractor's bid price. Each item of work has been, as far as possible, fully described and included in these specifications and Bill of Quantities.

TEST CERTIFICATES TO BE FURNISHED BY THE CONTRACTOR

After all field tests have been carried at site, the Contractor shall furnish test certificates for the following equipment and materials as supplied and installed by the contractor;

PV Module:-

- Tier-1 Manufacturer
- N-Type Bifacial
- Efficiency: 20% or higher
- Degradation: 1st year power degradation no more than 2%. Subsequent annual power degradation no more than 0.7%
- Product Certification from IEC in relevant codes.
- Warranty Terms
    - 10years product replacement warranty with 90% of warranted min. power
    - 25years for 80% of warranted min. power.
- Cell Quality: A Grade (verifiable)

On-Grid Inverter:-

- HUAWEI / SUNGROW or equivalent approved by Procuring Agency
- Standby Power Consumption: Less or equal to 6Watt
- Efficiency: 98% or above
- Protections:-
    - Input-side Disconnection Device
    - Anti-Islanding
    - AC Overcurrent
    - DC Reverse Polarity
    - PV Array String Fault Monitoring
    - DC Insulation Resistance Detection
- Communication and Data Logging
    - Remote monitoring feature, Mobile App., Web Server User Interface, Cloud Connected
    - Real Time System Monitoring, Alerts, Faults and Warning data display
    - PV Predicted values, forecasted values, Load data, Energy

    - Support W-LAN/4G/RS485 Communication
- Standards and Compliance: As per relevant EN and IEC Certifications
- Warranty Terms:-
    - 5-years replacement of Inverter
    - 10-years equipment Life guarantee

PUNJAB INDUSTRIAL ESTATES DEVELOPMENT AND MANAGEMENT COMPNAY (PIEDMC)

SUPPLY, INSTALLATION, TESTING AND COMMISSIONING OF 250 KWp SOLAR PV SYSTEM (2 X 125kWp) AT WATER TANK NO.6 AND TANK NO. 9 INSIDE SUNDAR INDUSTRIAL ESTATE

ITB # PIE/P&C/250 KW/SS/BOM-SIE/25/42

VOLUME-IV
DRAWINGS

September, 2025

PROJECT CODE :1210-25

SUNDAR INDUSTRIAL ESTATE

PROPOSED METAL STRUCTURE FOR

JUNE, 2025

100 ~ 125 KW SOLAR SYSTEM AT SUNDAR INDUSTRIAL ESTATE.

STRUCTURAL DRAWINGS

ENGINEERING CONSULTANT

UniDraft
CONSULTING ENGINEERS
Ph: 92-323-1485601 | E-mail:unidraft.ce@gmail.com
329-L, JOHAR TOWN, LAHORE

BOMSIE

BOARD OF MANAGEMENT SUNDER INDUSTRIAL ESTATE
SUNDAR INDUSTRIAL ESTATE,
SUNDAR, RAIWIND ROAD, LAHORE
Ph# 042-5297291-3
E-mail: mailto:info@e.com.pk

TENDER DRAWINGS

GENERAL NOTES

Fabrication shall be in accordance with standard practices and in compliance with the applicable section, relating to design requirements and allowable stresses of the latest edition of the "AWS Structural Welding code D 1.1 and D1.3

MATERIALS	ASTM DESIGNATION	MIN. YIELD STRENGTH
Web Plate (Built-up Sections)	A36	Fy = 36KSI
Flange Plate (Built-up Sections)	A36	Fy = 36KSI
Hot rolled Steel Sheets	A36	Fy = 36KSI
Bracing Cable	A475	Fy = 50KSI
Cold Form Light Gauge	A653	Fy = 33KSI
Roof and Wall Sheets	A792	Fy = 80KSI
Sag Rod Rod Brace	A36	Fy = 36KSI
Flange Bracing	A36	Fy = 50KSI
Connection Plates	A36	
Cleats	A36	

		MIN. TENSILE STRENGTH
Machine Bolts & Nuts	A307/F1554	Fu = 60KSI
High Strength Bolts (1" Dia & Less)	A325-Type 1	Fu = 120KSI
High Strength Bolts (>1" to 1-1/2")	A325-Type 1	Fu = 105KSI
Anchor Bolts (if supplied)	A36/A307/F1554	Fu = 60KSI

GALVANIZING OF STRUCTURAL MEMBERS

All The Structural Members Including But Not Limited To Columns, Rafters, Roof Purlins and Wall Studs and Tracks etc. shall be galvanized member as per ASTM A653 specifications.

A325 BOLT TIGHTENING REQUIREMENTS

All high strength bolts are A325-N unless noted otherwise.

Structural bolts shall be tightened by the turn-of-the-nut method in accordance with 9th Edition AISC "Specification for Structural Joints" using ASTM A 325

All bolted connection unless noted are designed as bearing type connection with threads not excluded from the shear plane.

CONNECTIONS

All welt to flange welds are continuous SMAW fillet weld in accordance with requirements of the latest edition of the "AWS Structural Welding code" using E60xx Electrodes.

All connections will be fabricator's responsibility and will be executed as per the instructions of engineer-incharge.

DESIGN SPECIFICATIONS

DEAD LOAD:	SELF WEIGHT
ROOF LIVELOAD:	12 psf
WIND SPEED:	140 km/h
ENCLOSURE TYPE:	OPEN
WIND EXPOSURE:	B
SEISMIC ZONE	2A

BUILDING CODES

MBMA 2006
AISI 2007
ASCE-7-05
UBC 1997
ACI 318-05
AISC 360-05/IBC 2006

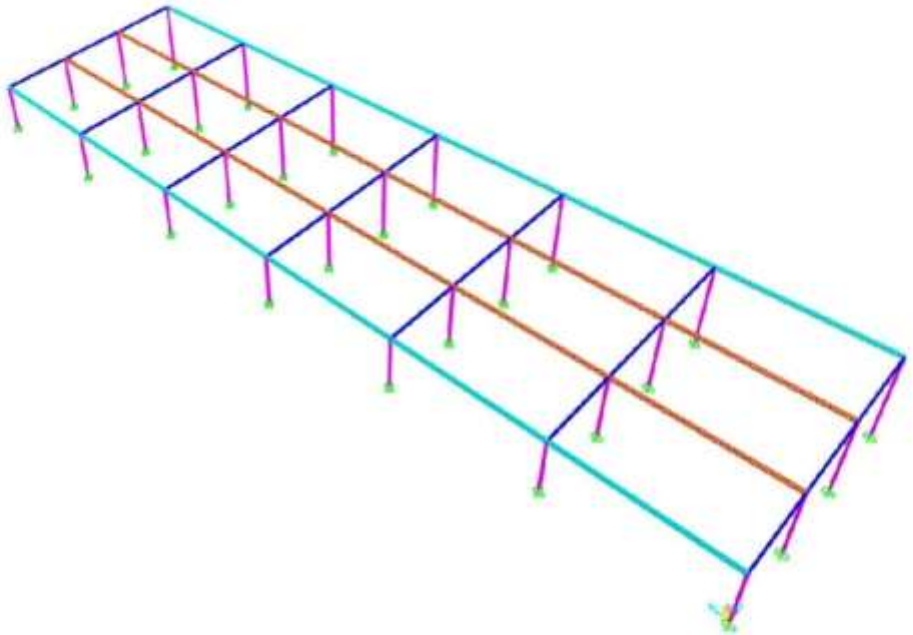

CLIENT:

SUNDER INDUSTRIAL STATE
N
CI
SU

PROJECT:

TE
SIL
SOLAR PANEL STRUCTURE 100~125 KW
RU P
CT A
UPD N

DRAWING:

REV. B
101 L
25

NOTES:

1. CONNECTION DESIGN RESPONSIBILITY LIES WITH THE FABRICATOR

TENDER DRAWINGS

DRAWING TITLE:

GENERAL NOTES

STRUCTURAL CONSULTANTS:

UniCraft
CONSULTING ENGINEERS

229-L JOHAR TOWN, LAHORE
PH:+92-333-1485601
E-mail: unicraft.cell@gmail.com

DESIGN BY:
ENGR. AHMAD HASAN

CHECKED BY:
ENGR. AKHTAR GILL

DRAWN BY:

SHEET NO.

PROJECT CODE	Serial No.
7210-25	1000~1210~E
SCALE: N.T.S.	REVISION: REV~C
DATE: JUNE 30, 2025	DRAWING NO. ST~01

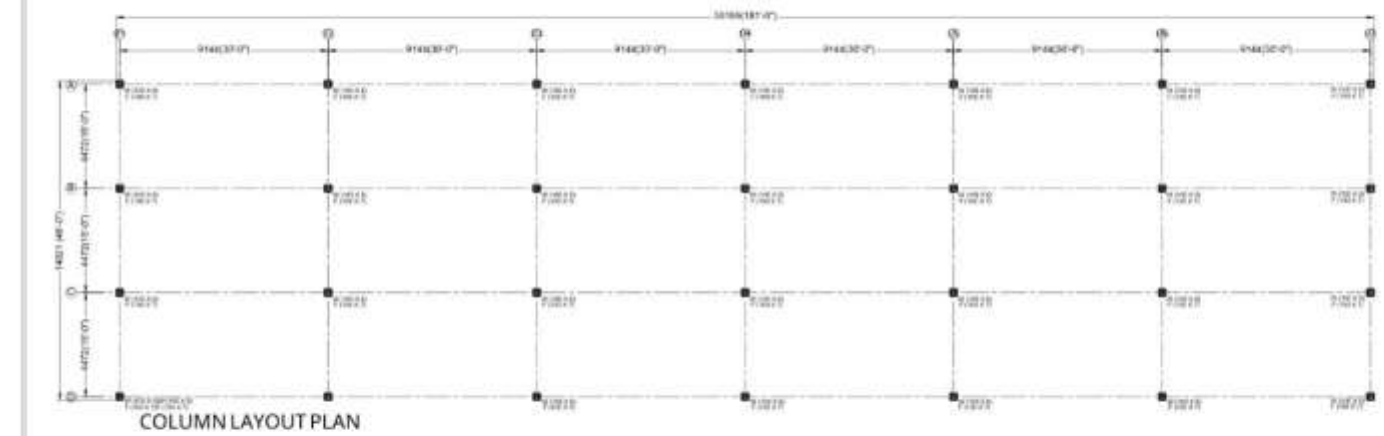

NOTES:

1. CONNECTION DESIGN RESPONSIBILITY LIES WITH THE FABRICATOR

TENDER DRAWINGS

DRAWING TITLE:

COLUMN LAYOUT PLAN

STRUCTURAL CONSULTANTS:

UniDraft
CONSULTING ENGINEERS

DESIGN BY:

CHECKED BY:

DRAWN BY:

PROJECT CODE	Serial No.
7210-25	1000-7210-E
SCALE: N.T.S.	REVISION: REV-C
DATE: JUNE 30, 2025	DRAWING NO: ST--02

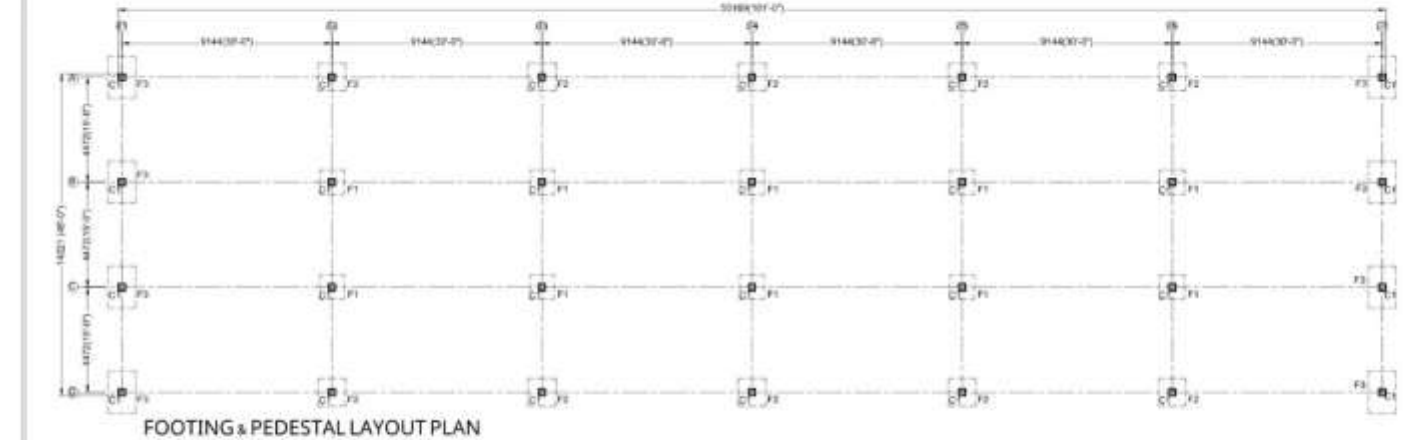

FOOTING & PEDESTAL LAYOUT PLAN

TENDER DRAWINGS

COLUMN FOOTING LAYOUT PLAN

UniDraft
CONSULTING ENGINEERS

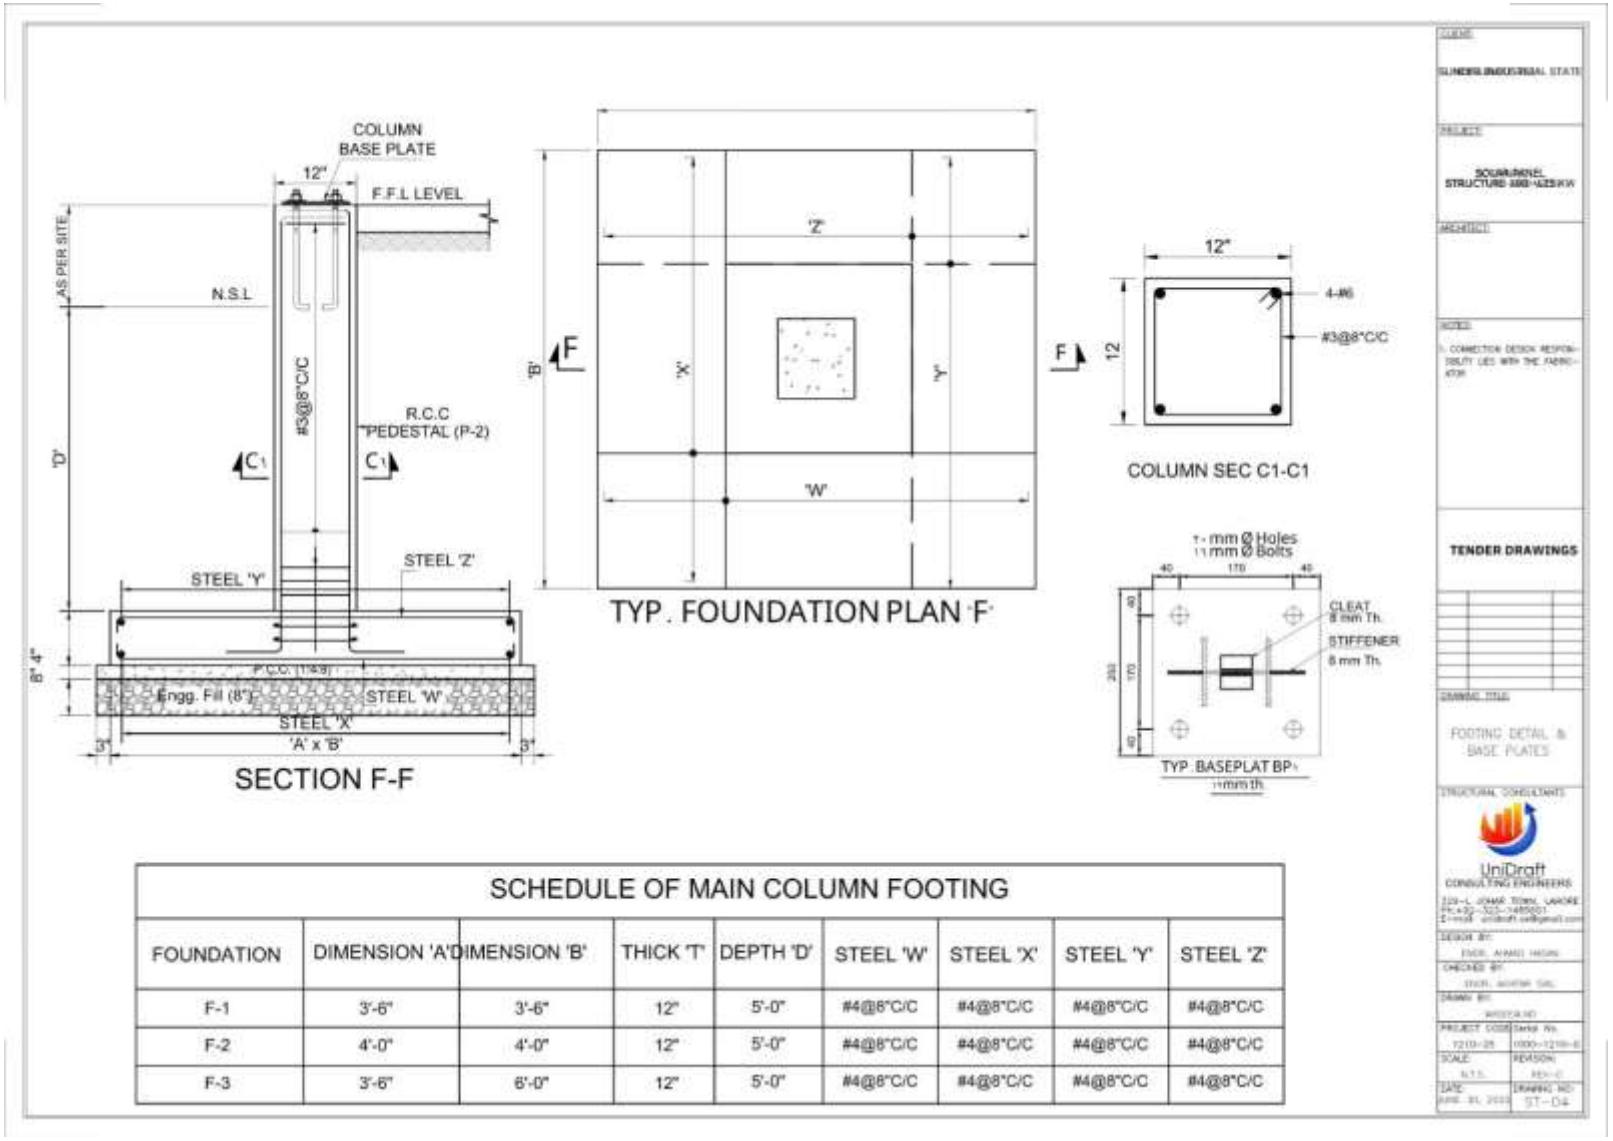

SCHEDULE OF MAIN COLUMN FOOTING

FOUNDATION	DIMENSION 'A'	DIMENSION 'B'	THICK 'T'	DEPTH 'D'	STEEL 'W'	STEEL 'X'	STEEL 'Y'	STEEL 'Z'
F-1	3'-6"	3'-6"	12"	5'-0"	#4@6"C/C	#4@8"C/C	#4@8"C/C	#4@8"C/C
F-2	4'-0"	4'-0"	12"	5'-0"	#4@6"C/C	#4@8"C/C	#4@8"C/C	#4@8"C/C
F-3	3'-6"	6'-0"	12"	5'-0"	#4@6"C/C	#4@8"C/C	#4@8"C/C	#4@8"C/C

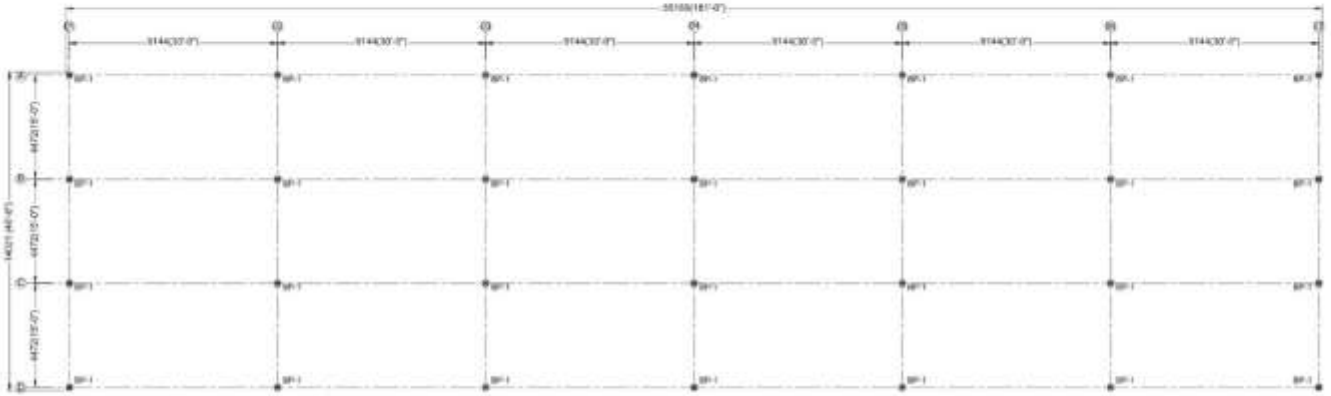

BASE PLATES & ANCHOR BOLT PLAN

ANCHOR BOLT DIMENSIONAL PROPERTIES (ASTM A-٣٠٧)										
BOLT NOMINAL DIAMETER	THREAD PITCH	WEIGHT (Kg)	A (mm)	B (mm)	C (mm)	D (mm)	E (mm)	RADIUS R (mm)	TOTAL STRAIGHT LENGTH (mm)	EMBEDMENT STRAIGHT LENGTH (mm)
M١٦	٢.٠	٠.٩	٤٠٠	٩٠	٨٥	١٢٥	٥٠	٢٠	٤٨٥	٤٣٠

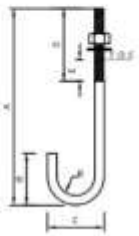

TENDER DRAWINGS

ANCHOR BOLT & BASE PLATE PLAN

UniDraft
CONSULTING ENGINEERS

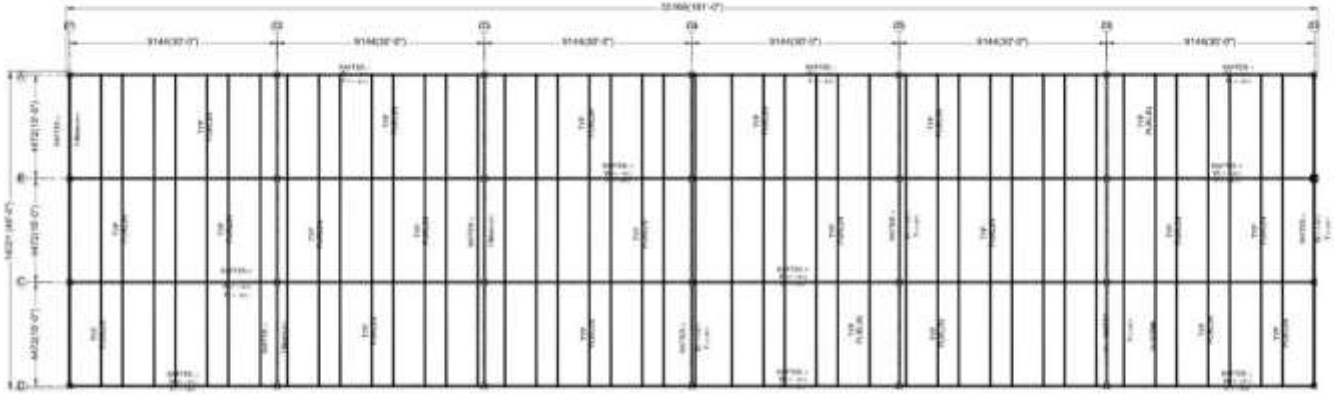

ROOF FRAMING PLAN

CLIENT:

PROJECT:

SOLAR PANEL STRUCTURE AND ALLIED WORK

ARCHITECT:

NOTES:

1. CONNECTION DESIGN RESPONSIBILITY LIES WITH THE FABRICATOR

TENDER DRAWINGS

DRAWING TITLE:

ROOF FRAMING PLAN

STRUCTURAL CONSULTANTS:

UniDraft
CONSULTING ENGINEERS

DESIGN BY:

CHECKED BY:

DRAWN BY:

PROJECT CODE	Serial No.
7210-25	1000-7210-E
SCALE: N.T.S.	REVISION: REV-0
DATE: JUNE 30, 2025	DRAWING NO: ST-06

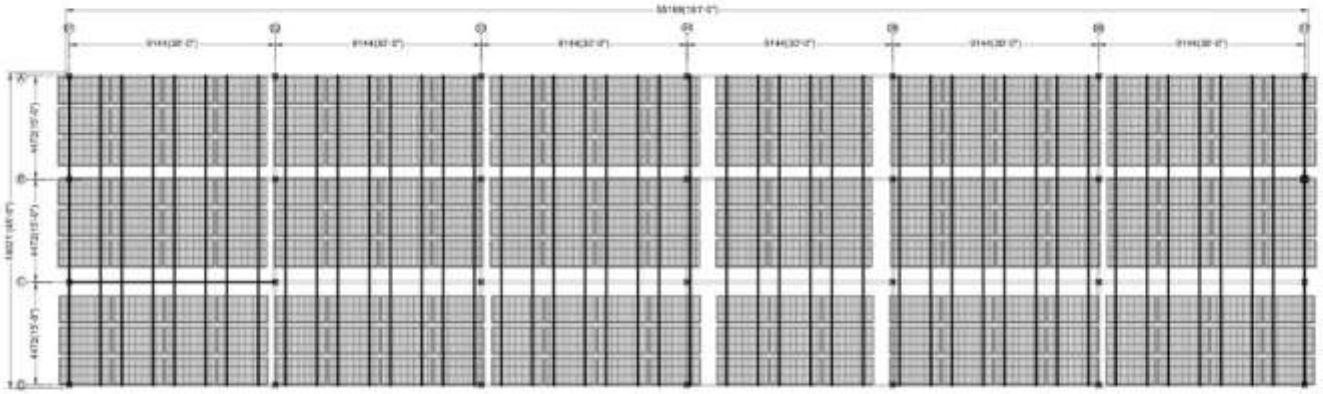

SOLAR PANEL ARRANGEMENT PLAN

CLIENT:

PROJECT:

SOLAR PANEL STRUCTURE AND 425KW

ARCHITECT:

NOTES:

1. CONNECTION DESIGN RESPONSIBILITY LIES WITH THE FABRICATOR

TENDER DRAWINGS

DRAWING TITLE:

SOLAR PANEL ARRANGMENTS

STRUCTURAL CONSULTANTS:

UniCraft
CONSULTING ENGINEERS

229-L JOHAR TOWN, LAHORE
PH:+92-321-1485601
E-mail: unicraft.cell@gmail.com

DESIGN BY: ENGR. AHMAD HASAN	
CHECKED BY: ENGR. AKHTAR GILL	
DRAWN BY: WASEEM	
PROJECT CODE: 7210-25	Serial No. 1000-7210-E
SCALE: N.T.S.	REVISION: REV-0
DATE: JUNE 30, 2025	DRAWING NO: ST-07

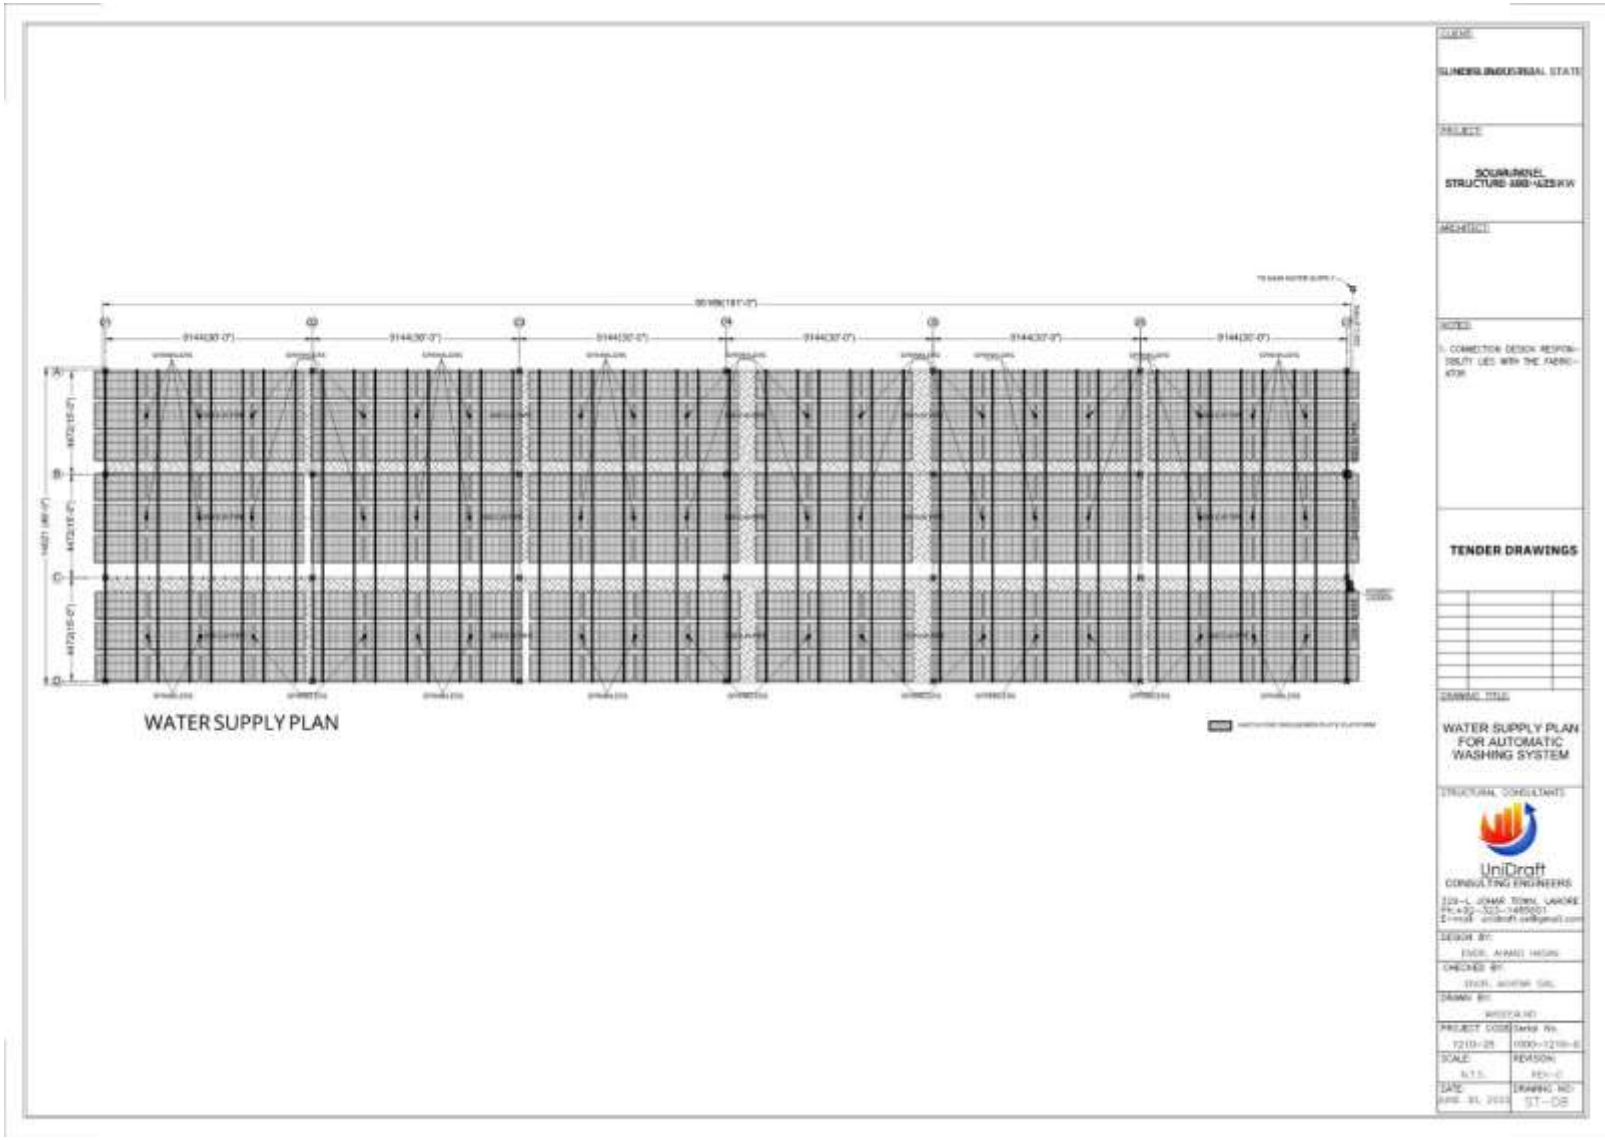
WATER SUPPLY PLAN
TENDER DRAWINGS
WATER SUPPLY PLAN FOR AUTOMATIC WASHING SYSTEM
UniDraft
CONSULTING ENGINEERS

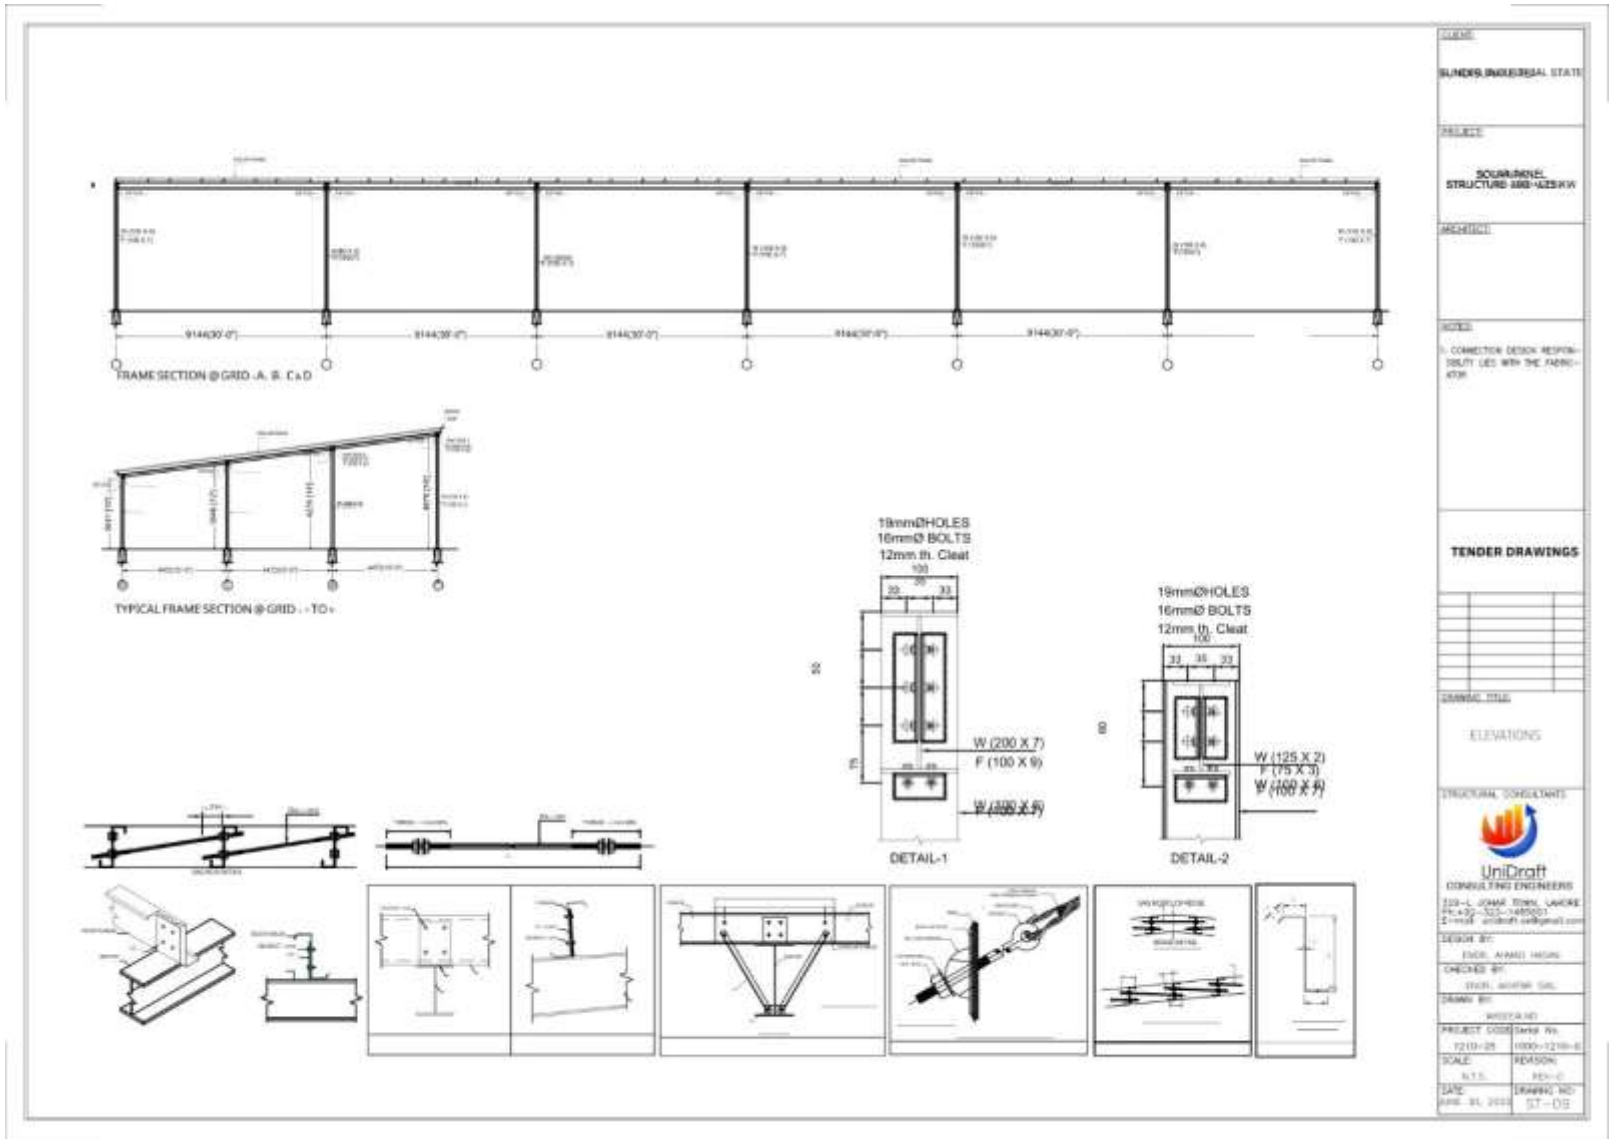
FRAME SECTION @ GRID -A, B, C & D
TYPICAL FRAME SECTION @ GRID - - TO -
19mmØHOLES
16mmØ BOLTS
12mm th. Cleat
W (200 X 7)
F (100 X 9)
DETAIL-1
19mmØHOLES
16mmØ BOLTS
12mm th. Cleat
W (125 X 2)
F (75 X 3)
DETAIL-2
TENDER DRAWINGS
ELEVATIONS
UniDraft
CONSULTING ENGINEERS